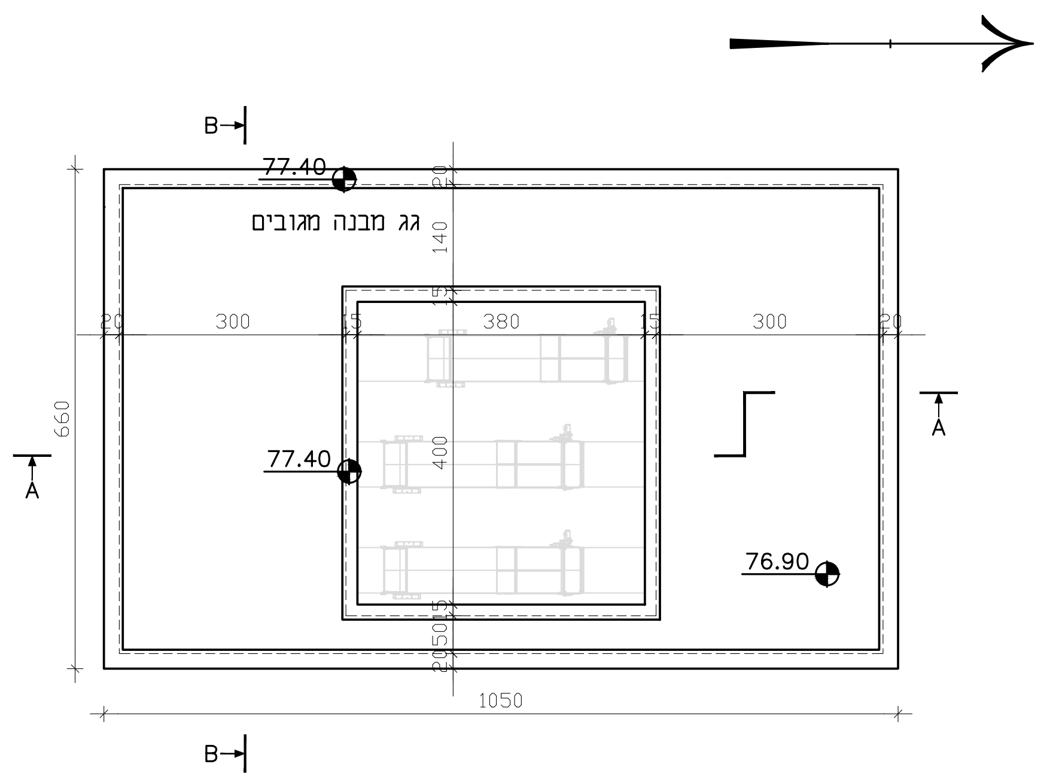
77.40
גג מבנה מגובים
77.40
76.90
1050
660
B
A

מבט על
קנ"מ: 1:100

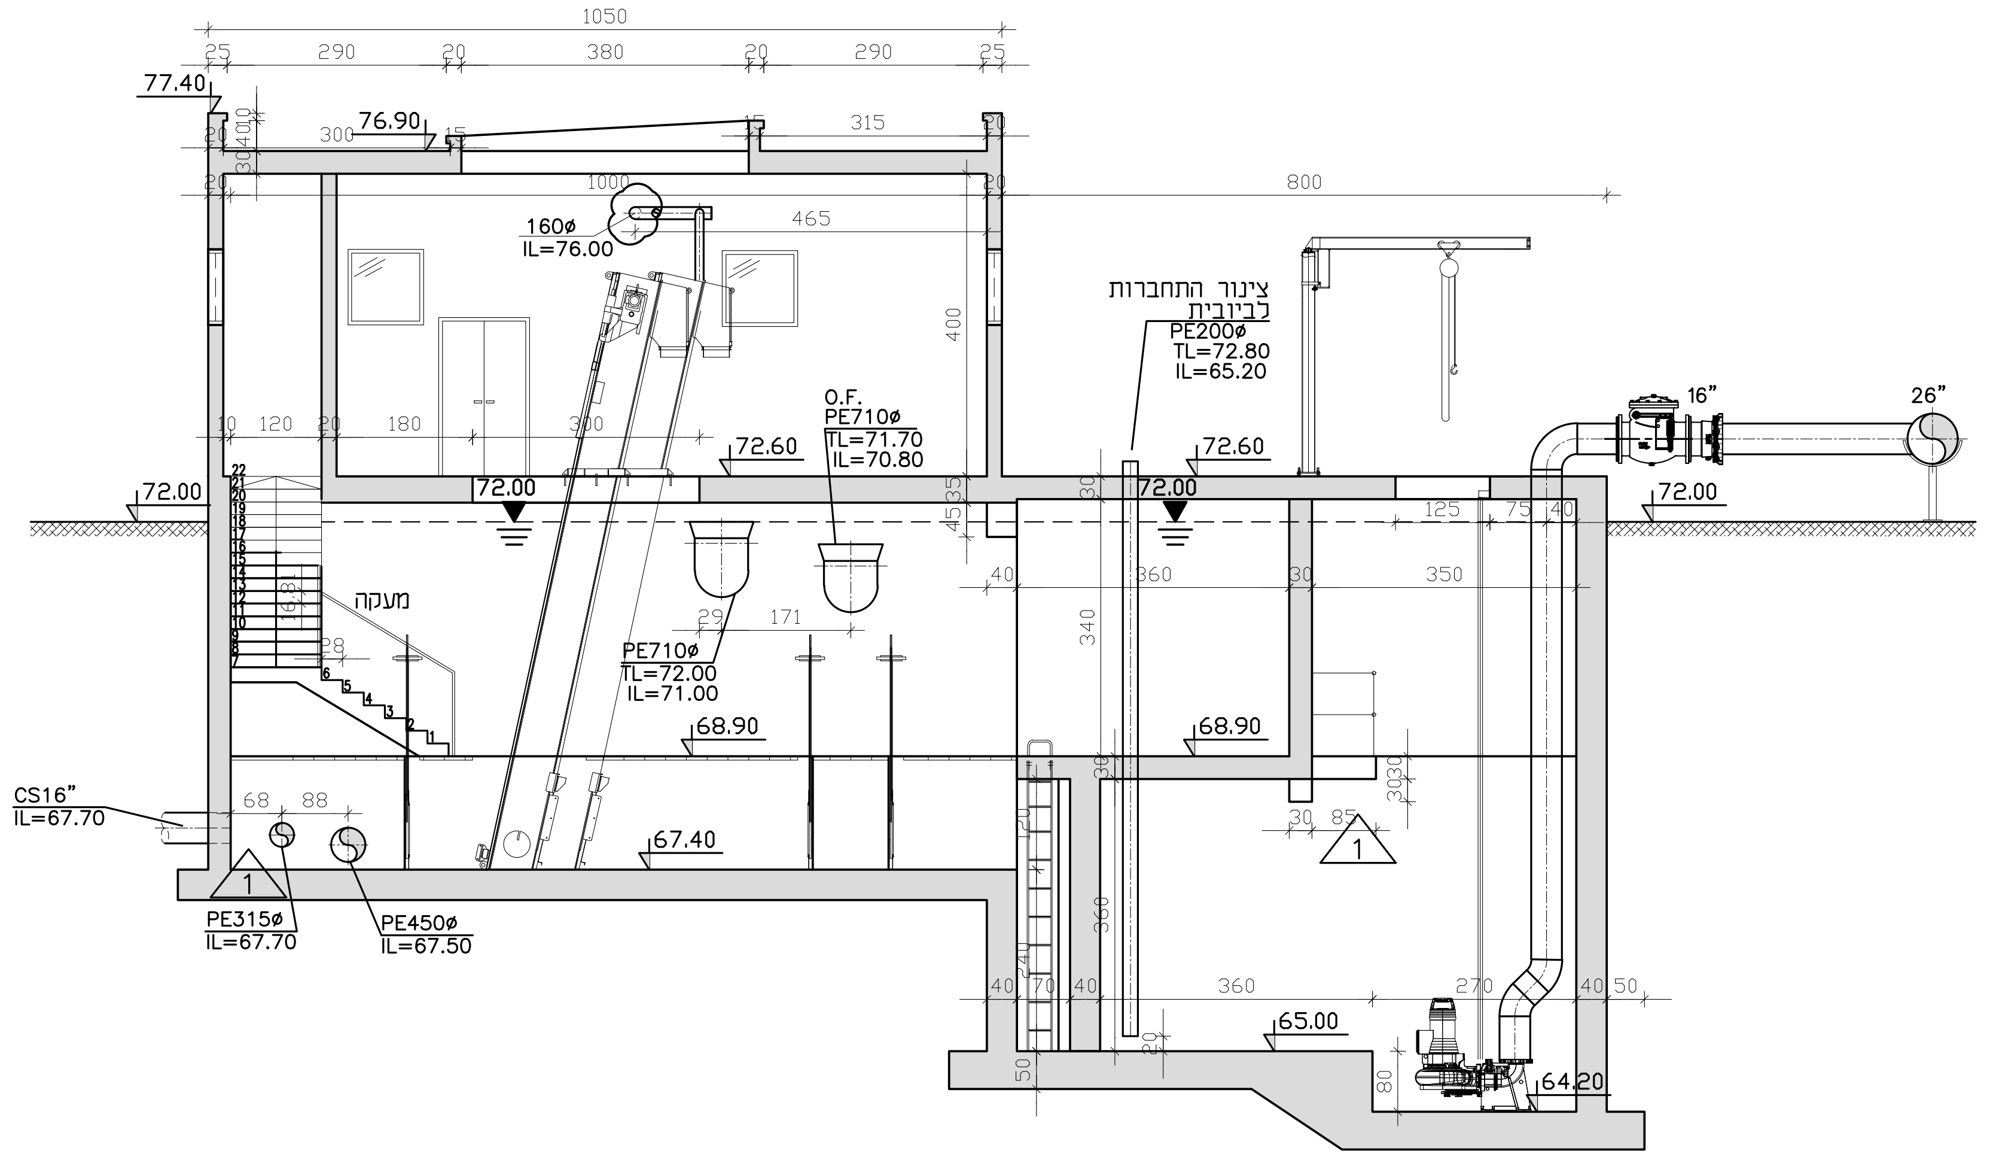
1050
77.40
76.90
160ø
IL=76.00
ציוד התחברות
בדיוגת
PE200ø
TL=72.80
IL=65.20
O.F.
PE710ø
IL=71.70
IL=70.80
72.60
72.00
מעקה
PE710ø
IL=72.00
IL=71.00
68.90
67.40
CS16"
IL=67.70
PE315ø
IL=67.70
PE450ø
IL=67.50
65.00
64.20
16"
26"

חתך A-A
קנ"מ: 1:100

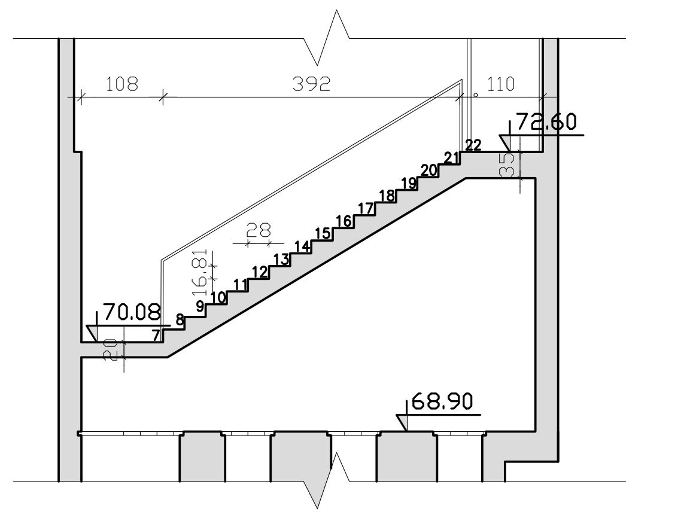
72.60
70.08
68.90

חתך D-D
קנ"מ: 1:100

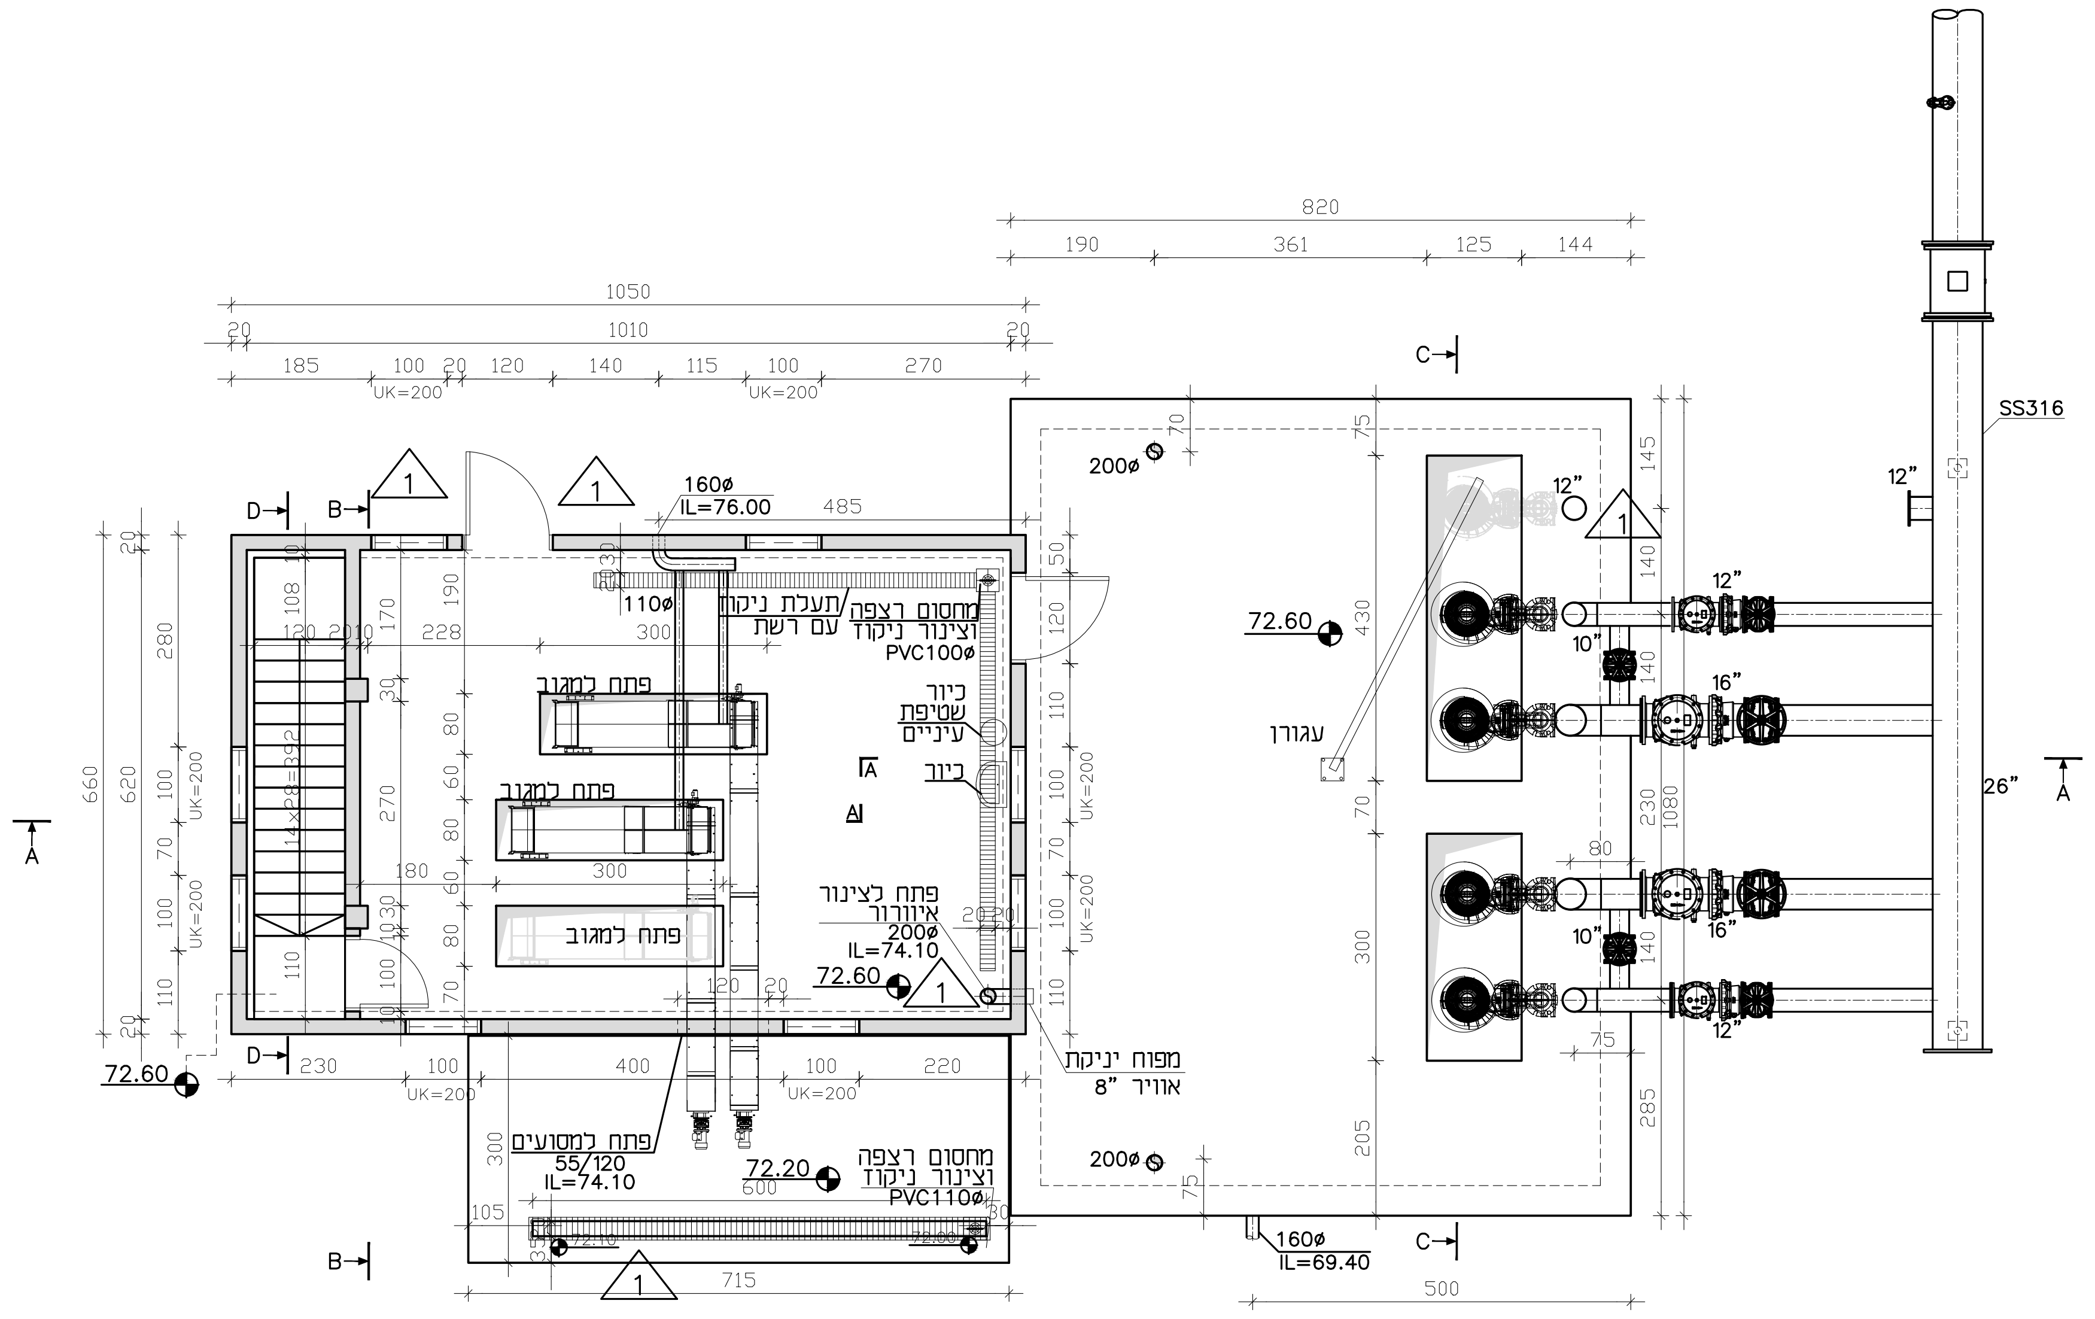
160ø
IL=76.00
מחסום רצפה
צינור ניקוז עם רשת
PVC100ø
פתח למגוב
כיור
שטיפת עיניים
פתח למגוב
פתח לציוד איוורור
200ø
IL=74.10
72.60
פתח למגוב
פתח ניקוז
מפוח איוורור 8"
פתח למצופים
55/120
IL=74.10
מחסום רצפה
צינור ניקוז
PVC110ø
72.20
200ø
160ø
IL=69.40
SS316
12"
16"
10"
26"

תכנית מפלס בגובה 75.00
קנ"מ: 1:100

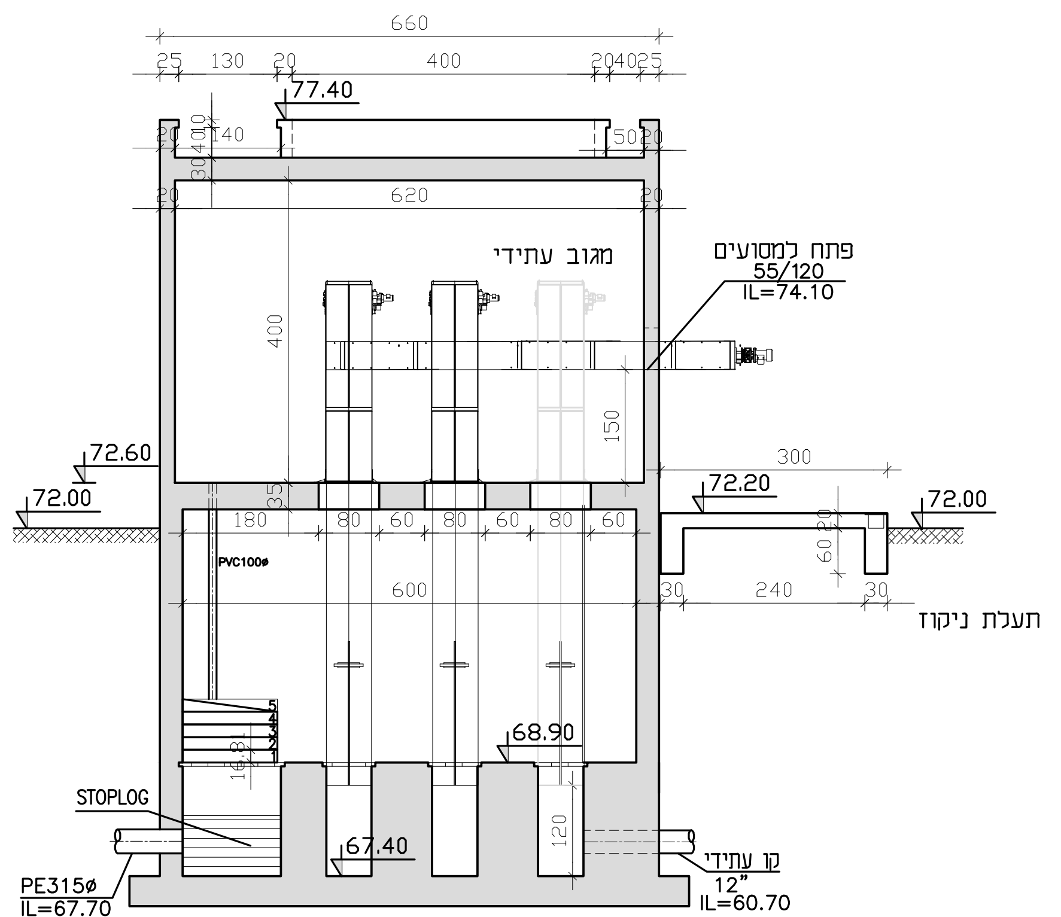
660
77.40
מגוב עתידי
פתח למצופים
55/120
IL=74.10
72.60
72.00
72.20
72.00
תעלת ניקוז
68.90
67.40
STOPLOG
PE315ø
IL=67.70
קו עתידי
12"
IL=60.70

חתך B-B
קנ"מ: 1:100

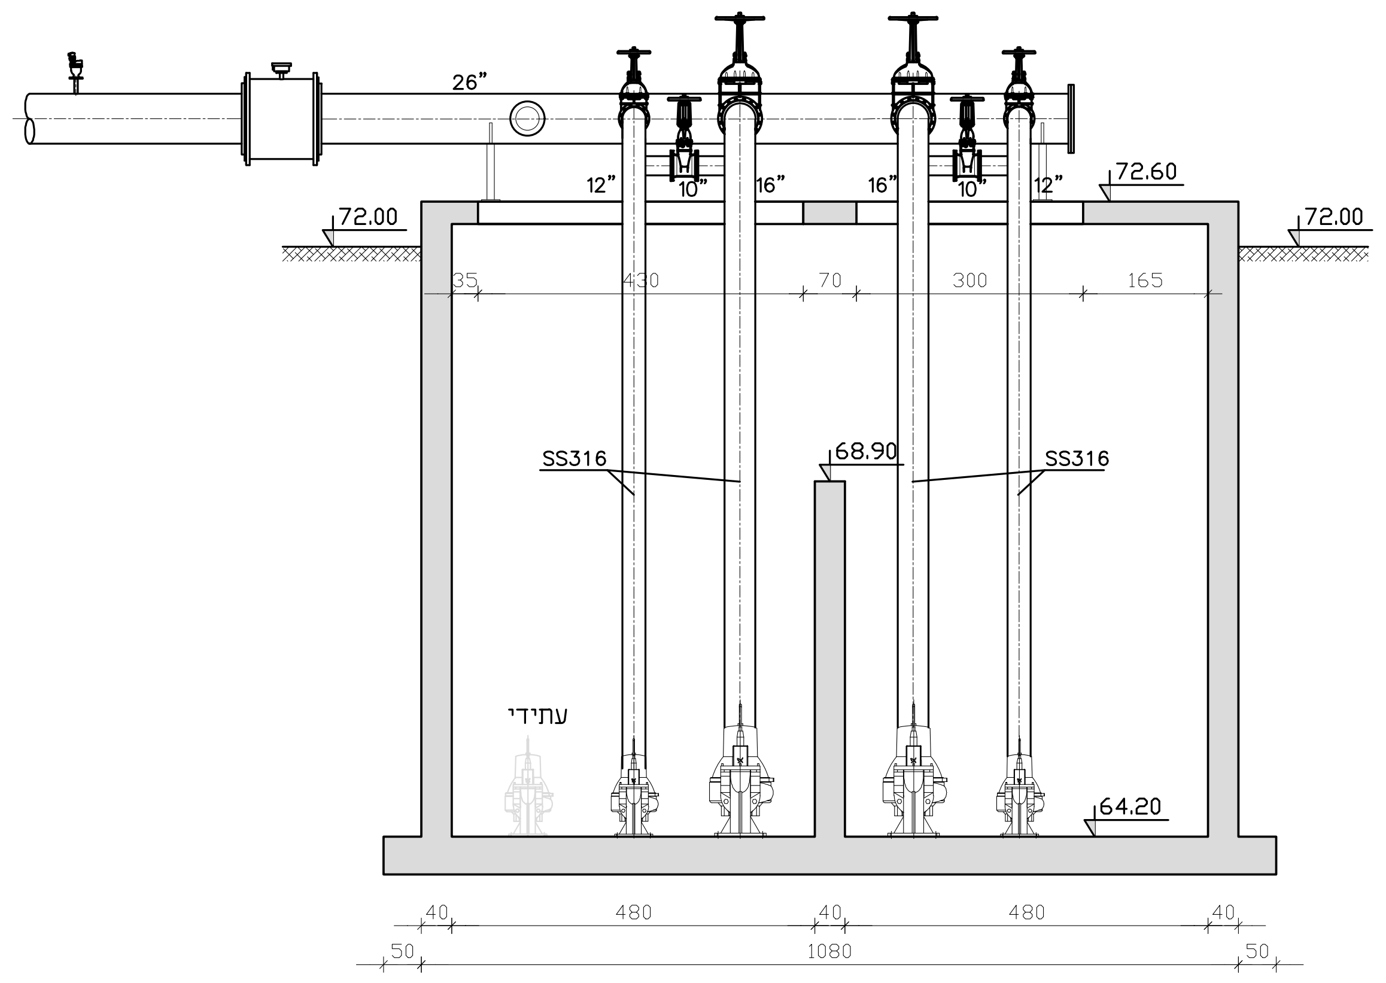
26"
12"
10"
16"
72.60
72.00
72.00
SS316
68.90
SS316
עתידי
64.20
1080

חתך C-C
קנ"מ: 1:100

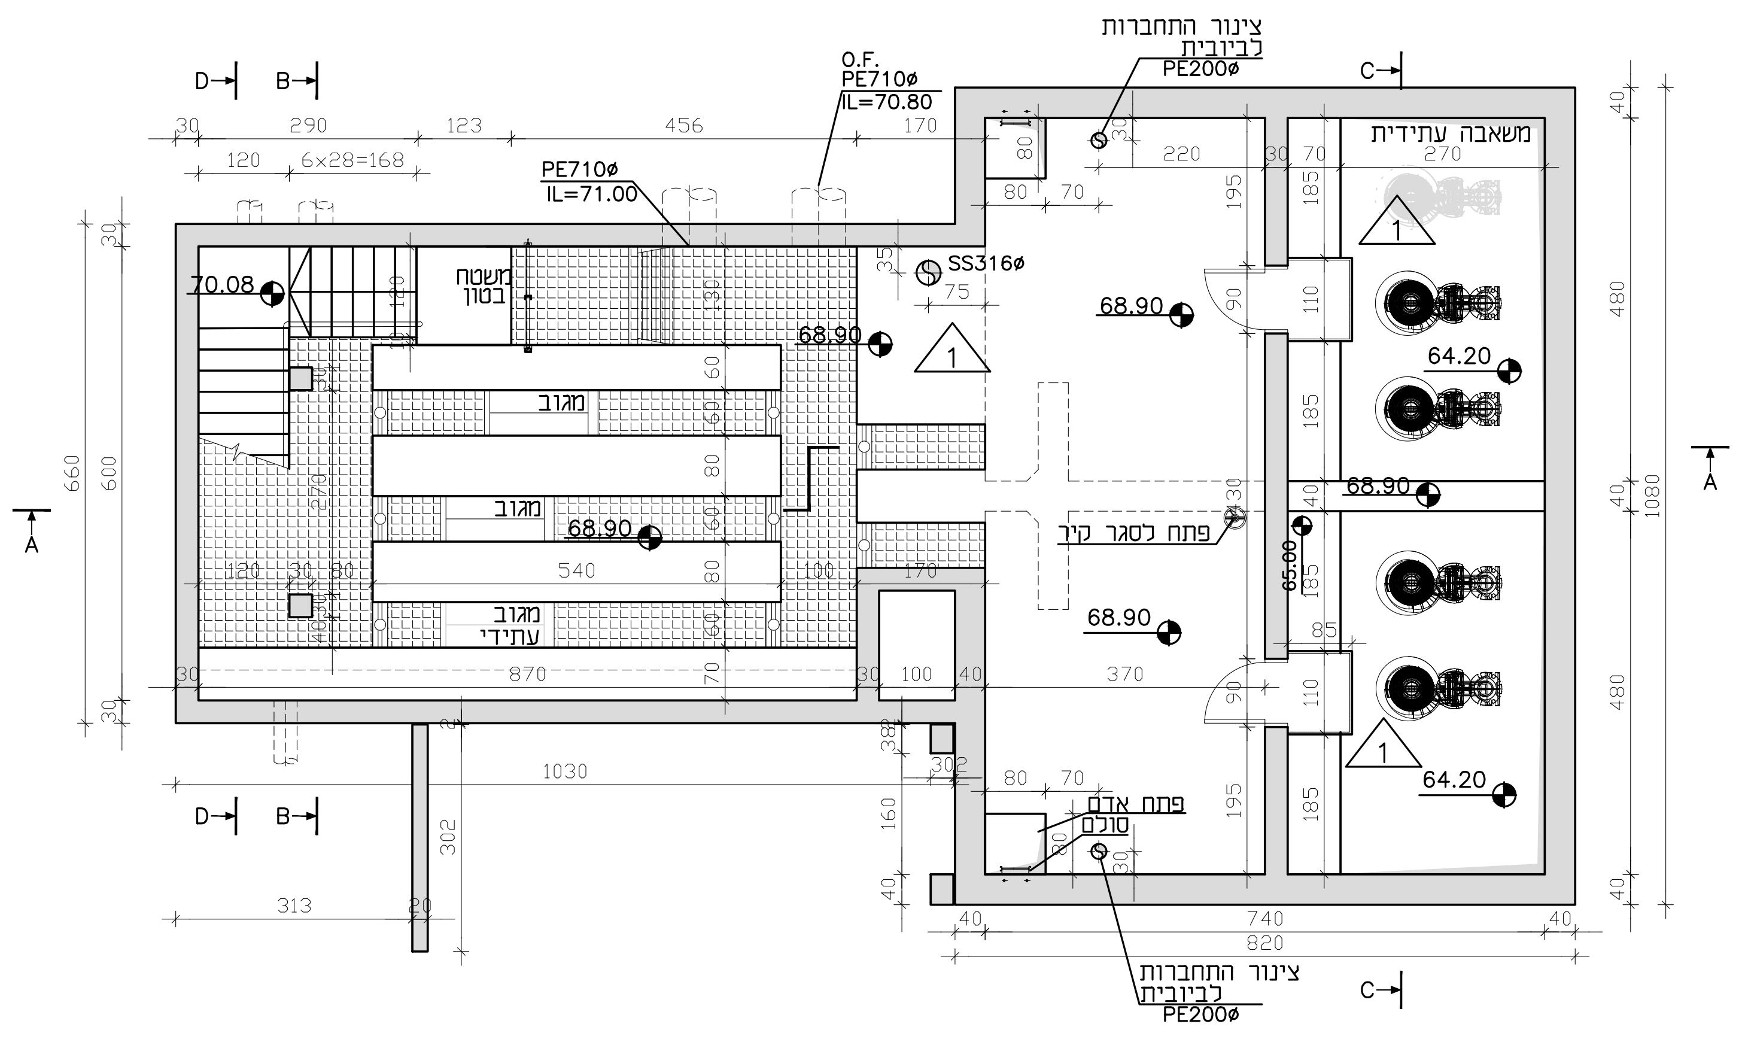
O.F.
PE710ø
IL=70.80
ציוד התחברות
בדיוגת
PE200ø
משאבה עתידית
PE710ø
IL=71.00
70.08
משטח בטון
SS316ø
68.90
68.90
מגוב
מגוב
68.90
מגוב עתידי
64.20
פתח לסגר קיר
68.90
פתח אדם
סולם
64.20
ציוד התחברות
בדיוגת
PE200ø

תכנית מפלס בגובה 72.20
קנ"מ: 1:100

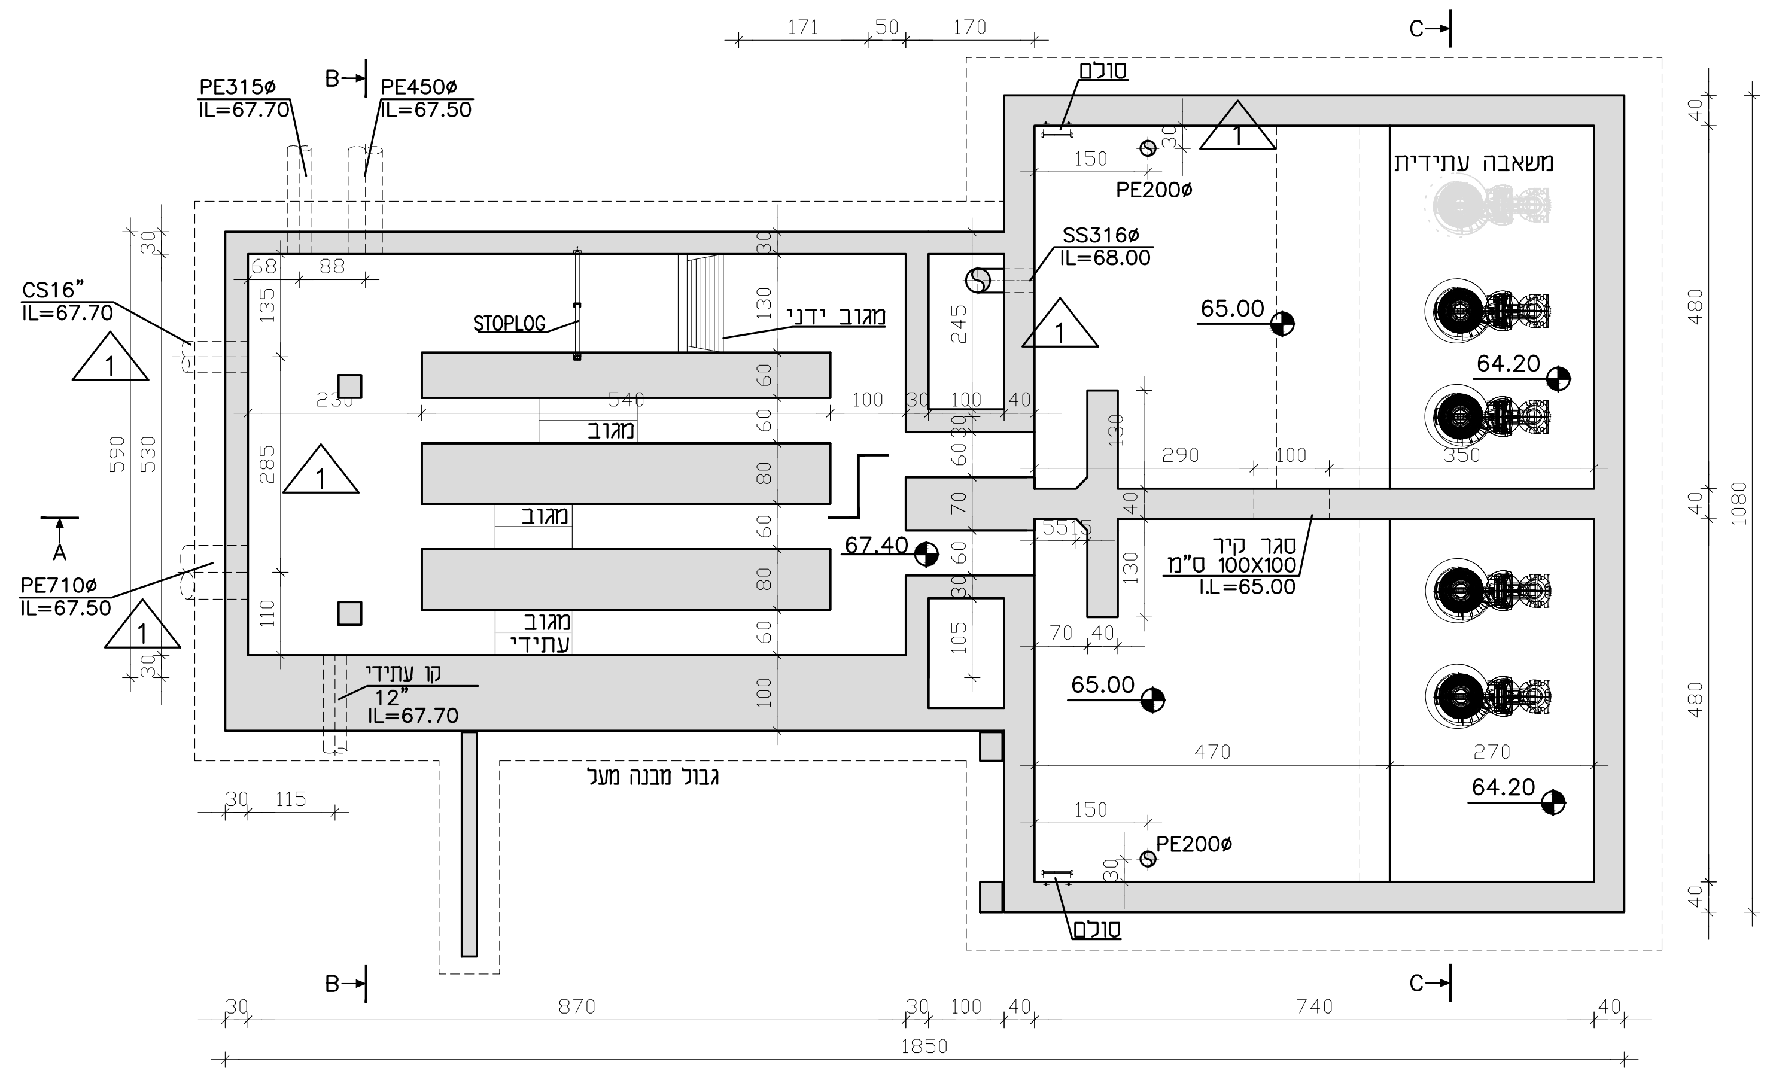
PE315ø
IL=67.70
PE450ø
IL=67.50
CS16"
IL=67.70
סולם
משאבה עתידית
PE200ø
SS316ø
IL=68.00
65.00
STOPLOG
מגוב ידני
מגוב
מגוב
64.20
67.40
מגוב עתידי
PE710ø
IL=67.50
סגר קיר
100X100
IL=65.00
קו עתידי
12"
IL=67.70
65.00
גבול מבנה מעל
64.20
PE200ø
סולם
1850

תכנית מפלס בגובה 68.00
קנ"מ: 1:100

מס'	תאריך	תכנן	שרטט	בקר	אשר	תיאור השינויים
1	21.07.22	א.ב.	ע.מ.	ח.ק.	ח.ק.	למכרז

לעיון ○ למכרז ● לביצוע ○ מהדורה/שינוי 1

פרויקט:
מט"ש קרית שמונה

שם התכנית:
תחנת שאיבה

לקוח:
מי התנור
זורמים עד אליך

DHVMED
ENVIRONMENT.CONSULTING.ENGINEERING
רח' הפנינה 2 רעננה. בניין מייקרוסופט כניסה E
www.dhvmed.com 09-8853901 פקס. 09-8852312 טל.

levels in :
measures in: cm
scale :1:100

drawing size: A1
project number: 1135
file number: 1135-20-01-001
drawing number: 1135-20-01-001

© DHV MED Ltd.
This drawing may not be reproduced and or made public by print, photocopy, microfilm or any other means, without the prior written permission of DHV MED Ltd., and it may be not be used without such permission for any work other than the one for which it was made

100 mm.