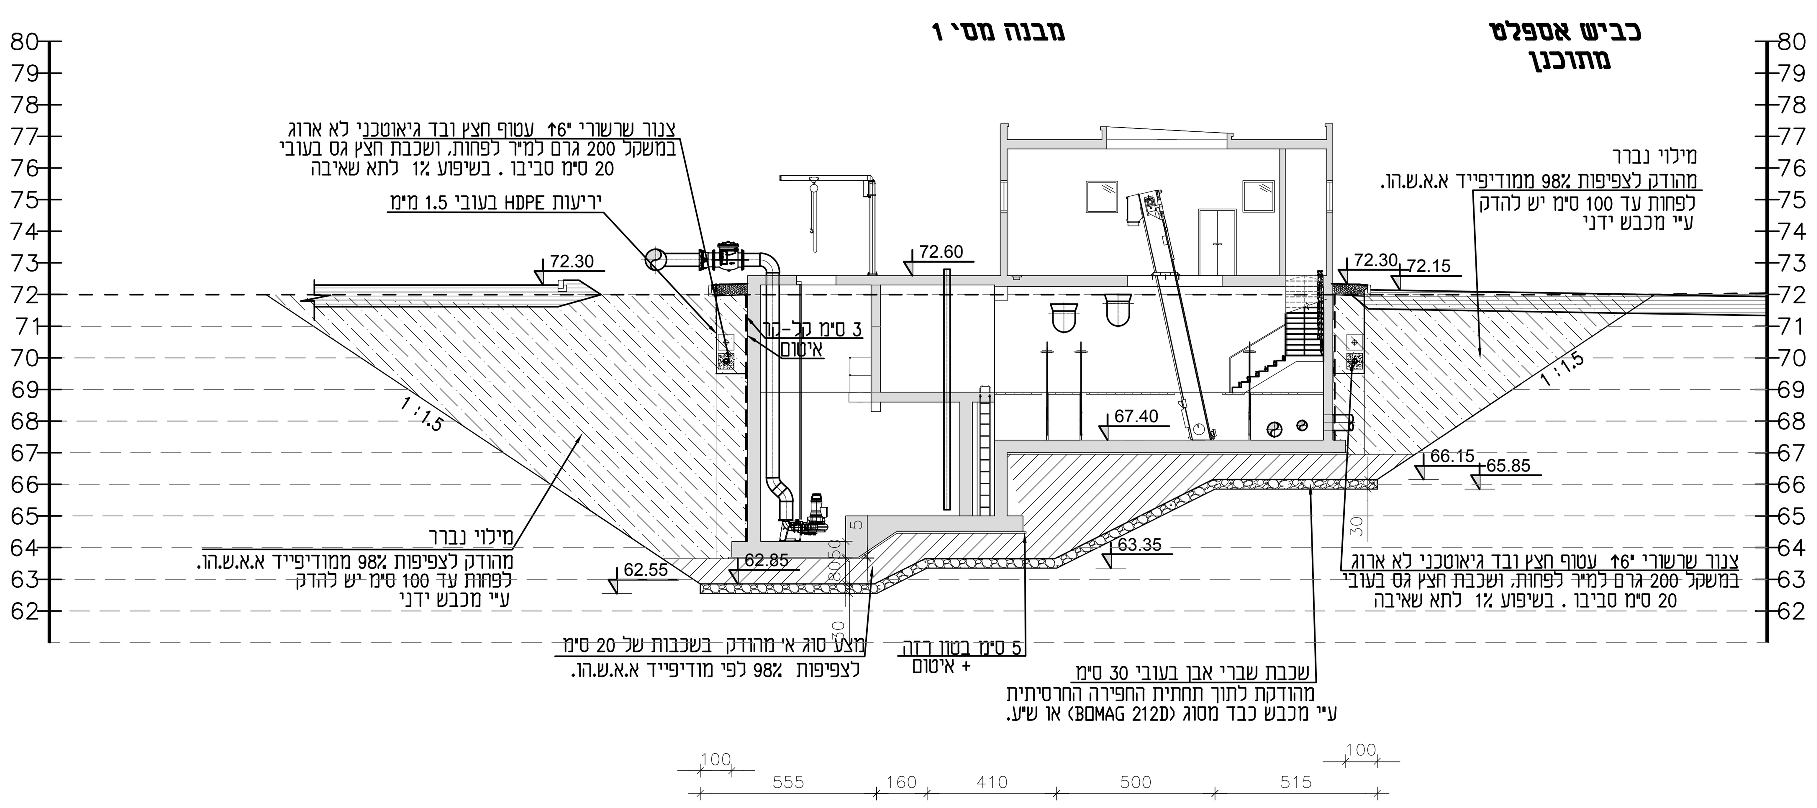

חתך 6-6

קנ"מ 1:200

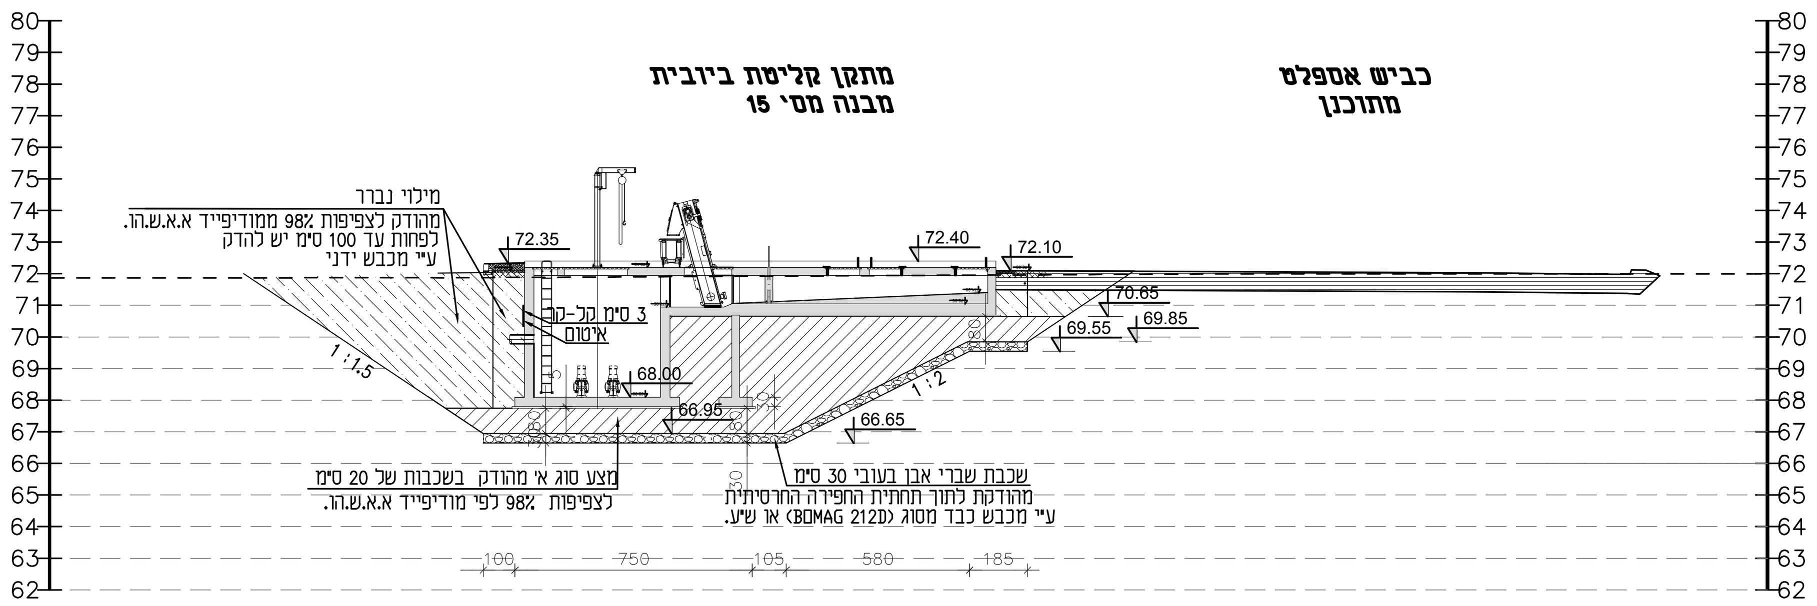

חתך 7-7

קנ"מ 1:200

הערות:

1. יש לקרוא תכנית זו יחד עם תוכנית:
1135-30-00-001
2. זו תכנית ראשונית בלבד.
התכנית תעודכן לאחר השלמת תכניות מבנים.

מקרא:

- קו קרקע קיים
- מילוי נברר מהודק לצפיפות 98% ממודיפייד א.א.ש.הו. לפחות עד 100 ס״מ יש להדק ע״י מכבש ידני
- מצע סוג א׳ מהודק בשכבות של 20 ס״מ לצפיפות 98% לפי מודיפייד א.א.ש.הו.
- שכבת שברי אבן בעובי 30 ס״מ מהודקת לתוך תחתית החפירה החרסיתית ע״י מכבש כבד מסוג (BOMAG 212D) או ש״ע.
- מצעים ואספלט עפ״ מפרט

מס׳	תאריך	תכנן	שרטט	בקר	אשר	תיאור השינויים
1	09.02.22	ת.ה.	ע.מ.	ח.ק.	ח.ק.	למכרז

לעיון ○ למכרז ● לביצוע ○ מהדורה/שינוי 1

פרויקט:

מט״ש קריית שמונה

שם התכנית:

עבודות עפר
חתך 6-6, 7-7

לקוח: מי התנור – זורמים עד אליך

DHVMED
ENVIRONMENT.CONSULTING.ENGINEERING
רח׳ הפנינה 2 רעננה. בניין מייקרוסופט כניסה E
www.dhvmed.com 09-8853901 פקס. 09-8852312 טל.

levels in : m measures in: m scale : 1:200	drawing size A1	project number 1135
file number 1135-30-00-001		drawing number 1135-30-00-004

© DHV MED Ltd.
This drawing may not be reproduced and or made public by print, photocopy, microfilm or any other means, without the prior written permission of DHV MED Ltd., and it may be not be used without such permission for any work other than the one for which it was made

100 mm.