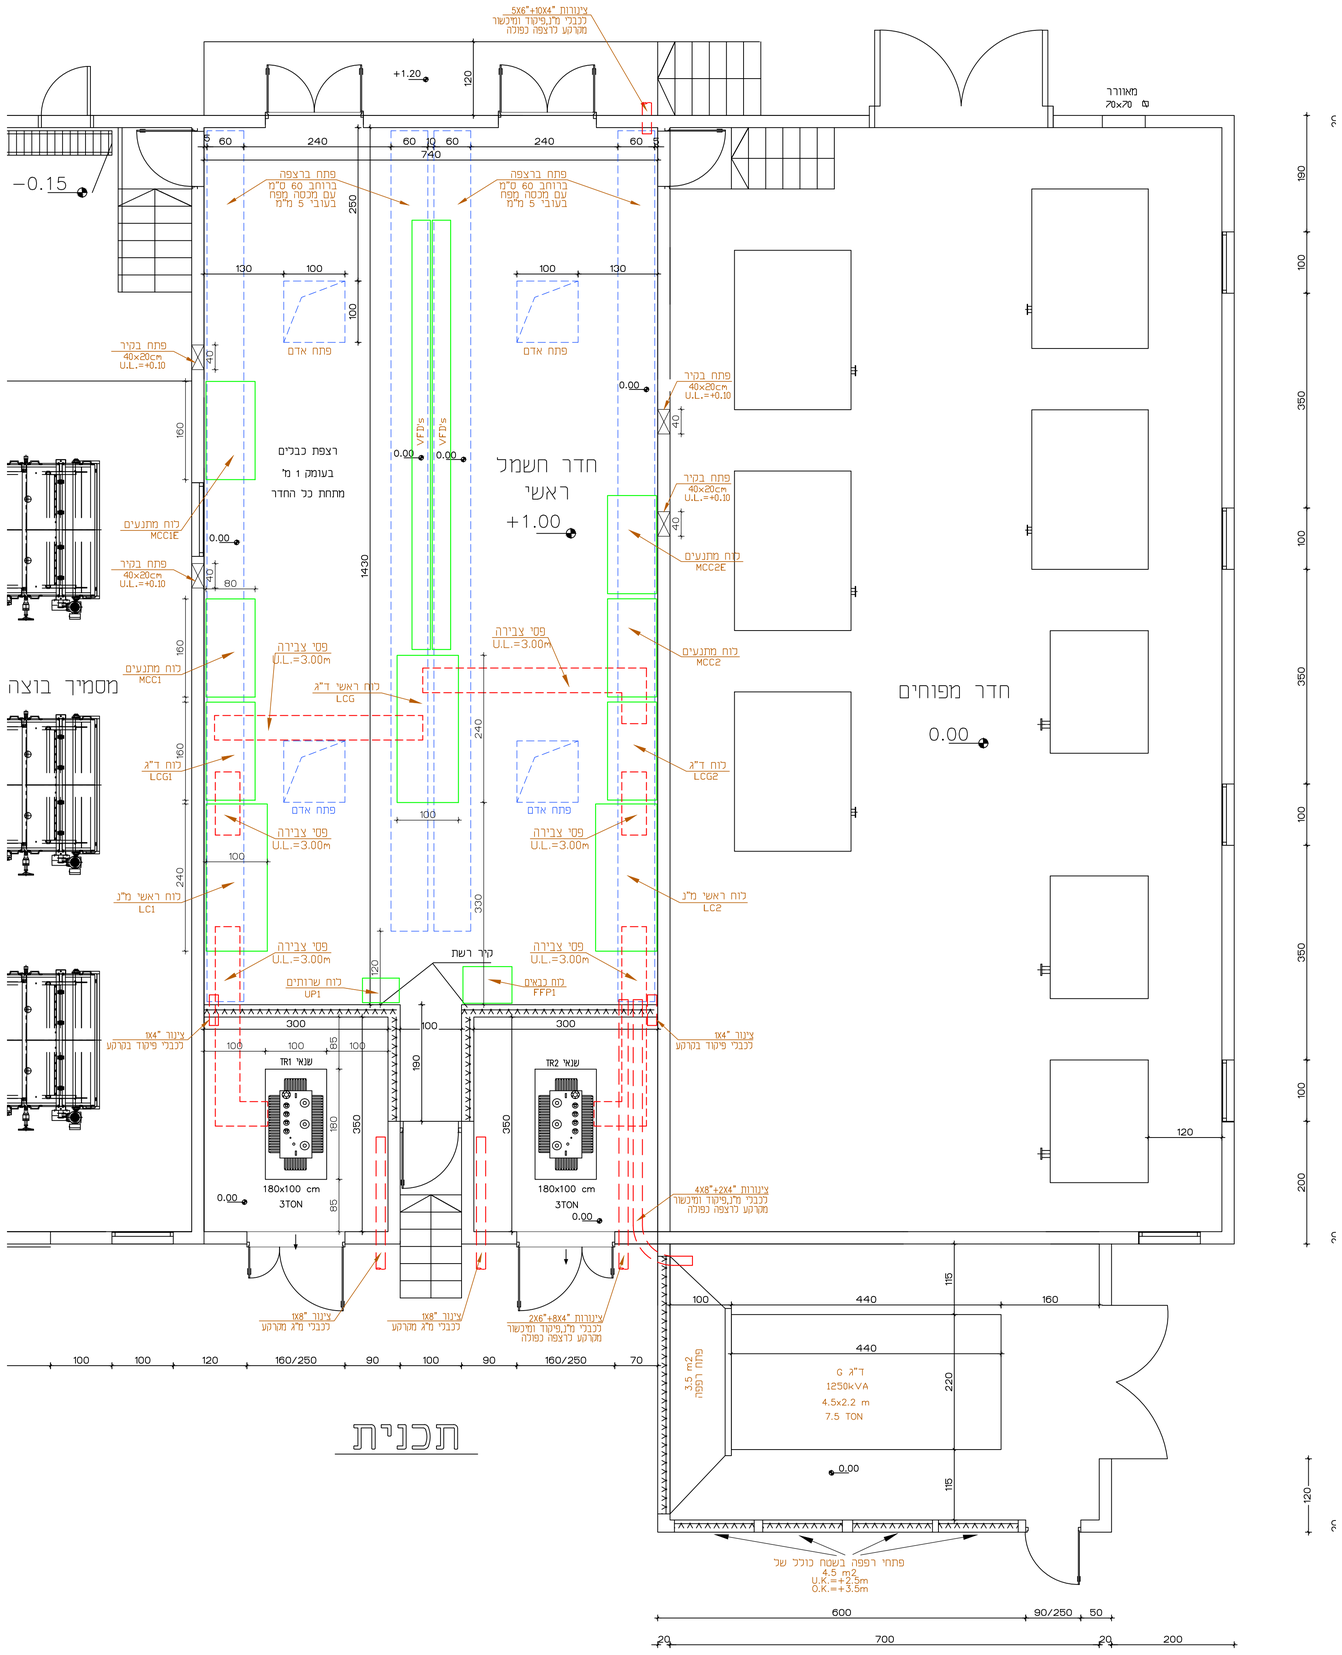

הערות :

1. מעבר צינורות דרך רצפה או קירות כאטם לפי פרטים בתוכניות האיטום.
2. קבלן חשמל חייב לתאם מידות לנקודת יציאה צינורות חשמל ותקשורת מאדמה בתוך המבנה עם מפקח קונסטרוקציה,אדריכל וחשמל.

מס'	תאריך	תכנן	שרטט	בקר	אשר	תיאור השינויים	מהדורה/שינוי
0	09.08.21	G.R.	G.R.	D.Y.	D.Y.	כמכרז	
P1	08.09.20	G.R.	G.R.	D.Y.	D.Y.	כמכרז	
P0	29.07.20	G.R.	G.R.	D.Y.	D.Y.	כמכרז	

לעיון ○ למכרז ◉ לביצוע ○ 0

פרויקט:
מט"ש קריית שמונה

שם התכנית:
מבנה 9-
מבנה חשמל ומפוחים.
טיפול בבוצה
מיקום לוחות חשמל

מיתנור
זורמים צד אליך

DHVMED
ENVIRONMENT.CONSULTING.ENGINEERING
רח' גד מנחה 1 ת.ד.8058 אזור התעשיה החדש נתניה 42504
www.dhvmed.com 09-8853901 פקס. 09-8852312 טל.

levels in : m	drawing size	project number
measures in: m	A1	1135
scale : 1 : 50		
file number	drawing number	
8559\1135-84-09-002	1135-84-09-002	

YANAI LTD
Electrical Engineering
■ TEL-AVIV TEL : 03-6479256
□ HAIFA TEL : 04-8422077
□ BEER-SHEVA TEL : 08-6900053
E-MAIL : yani@yanielecta.co.il

© DHV MED Ltd.
This drawing is the property of DHV MED Ltd. and it may not be reproduced and or made public by print, photocopy, microfilm or any other means, without the prior written permission of DHV MED Ltd. and it may not be used without such permission for any work other than the one for which it was made