חתך 3-3
1 : 50

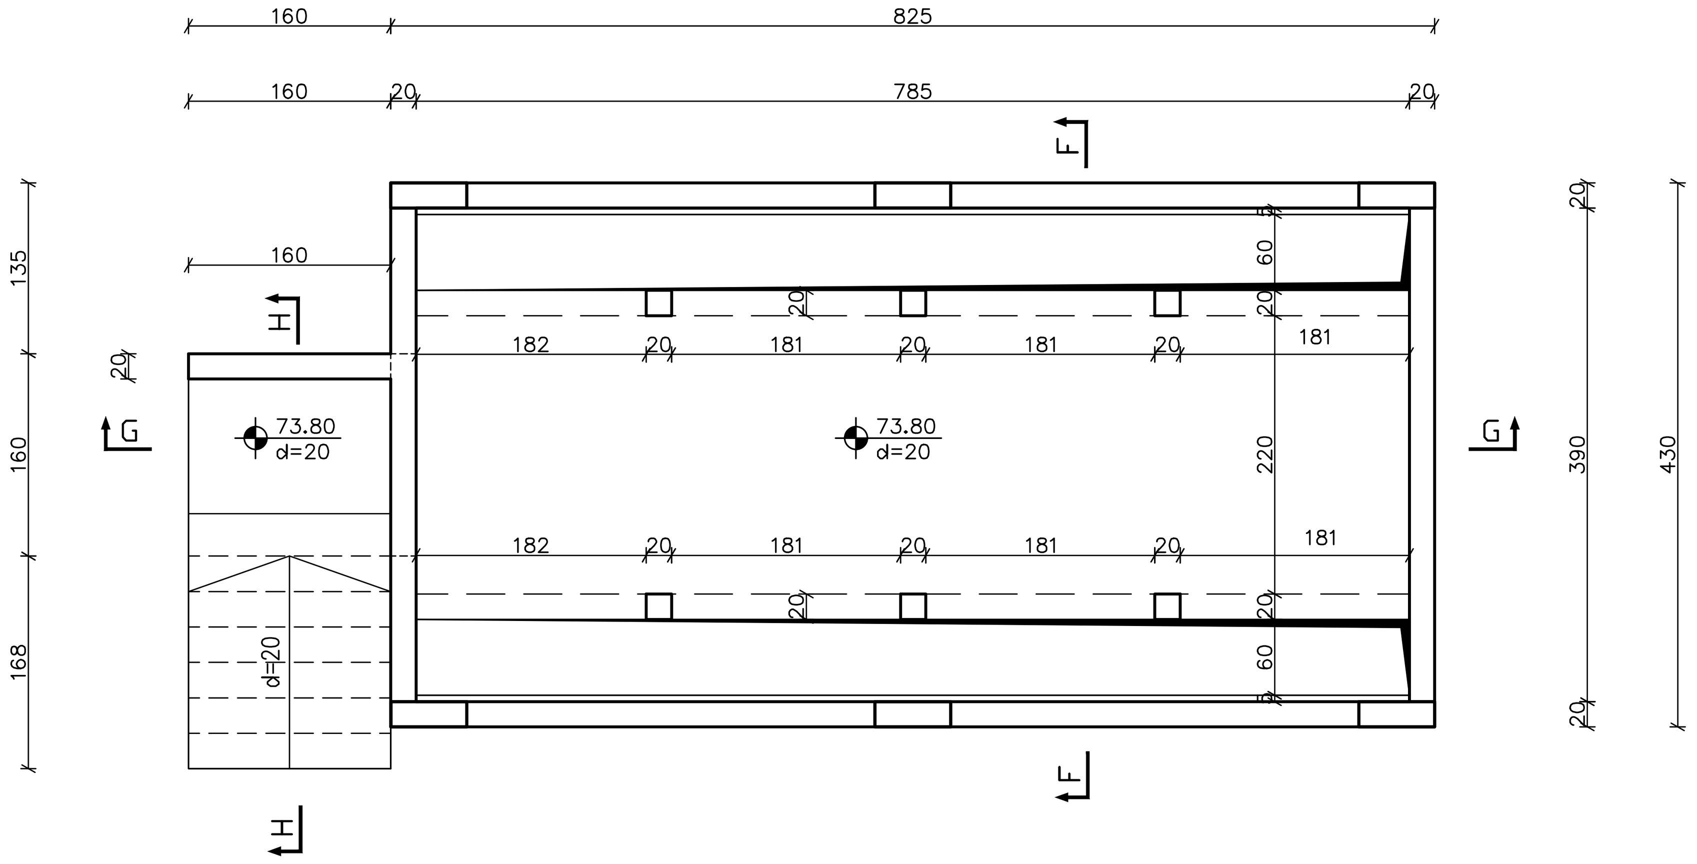

חתך 4-4
1 : 50

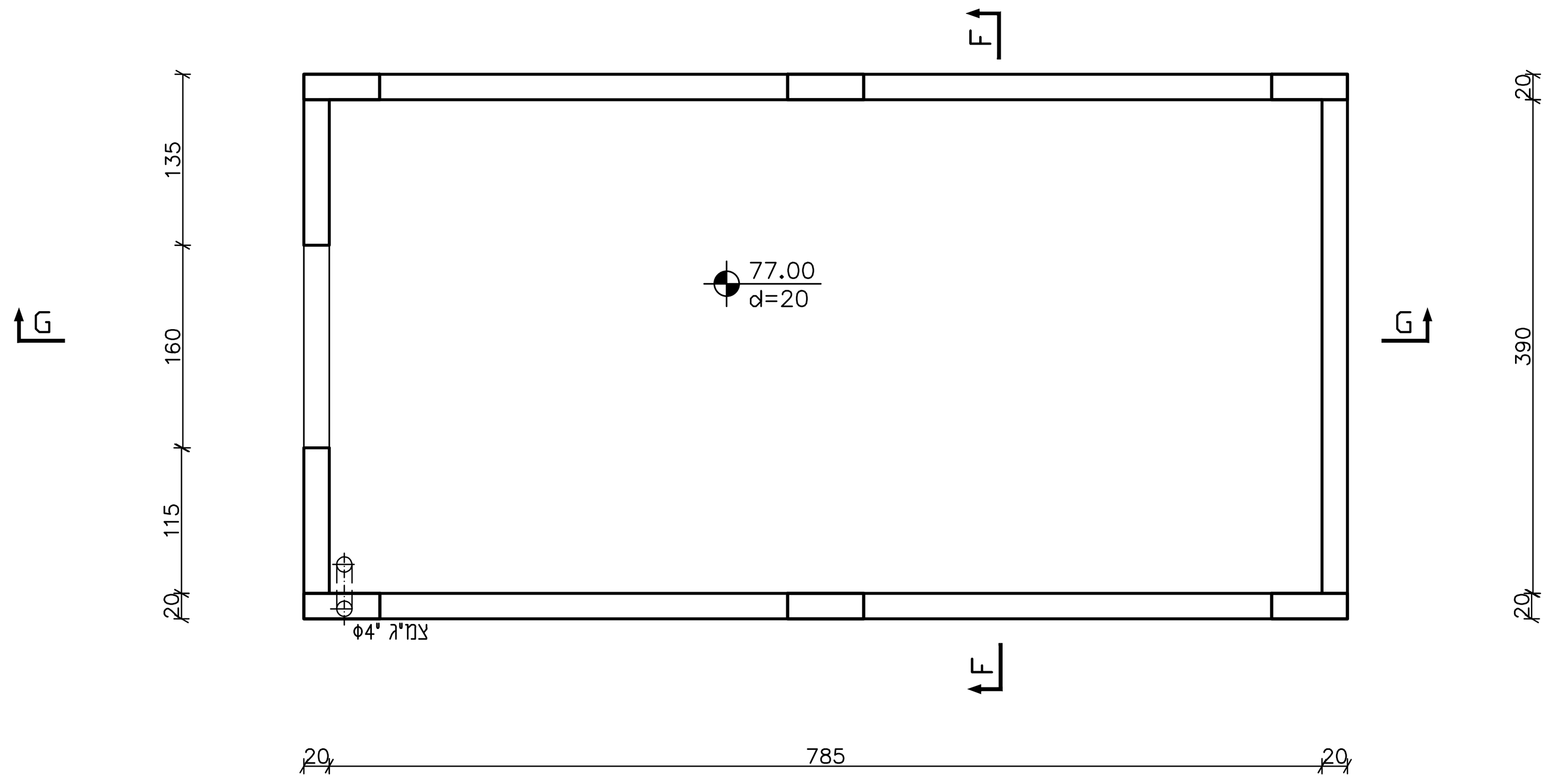

חתך 5-5
1 : 50

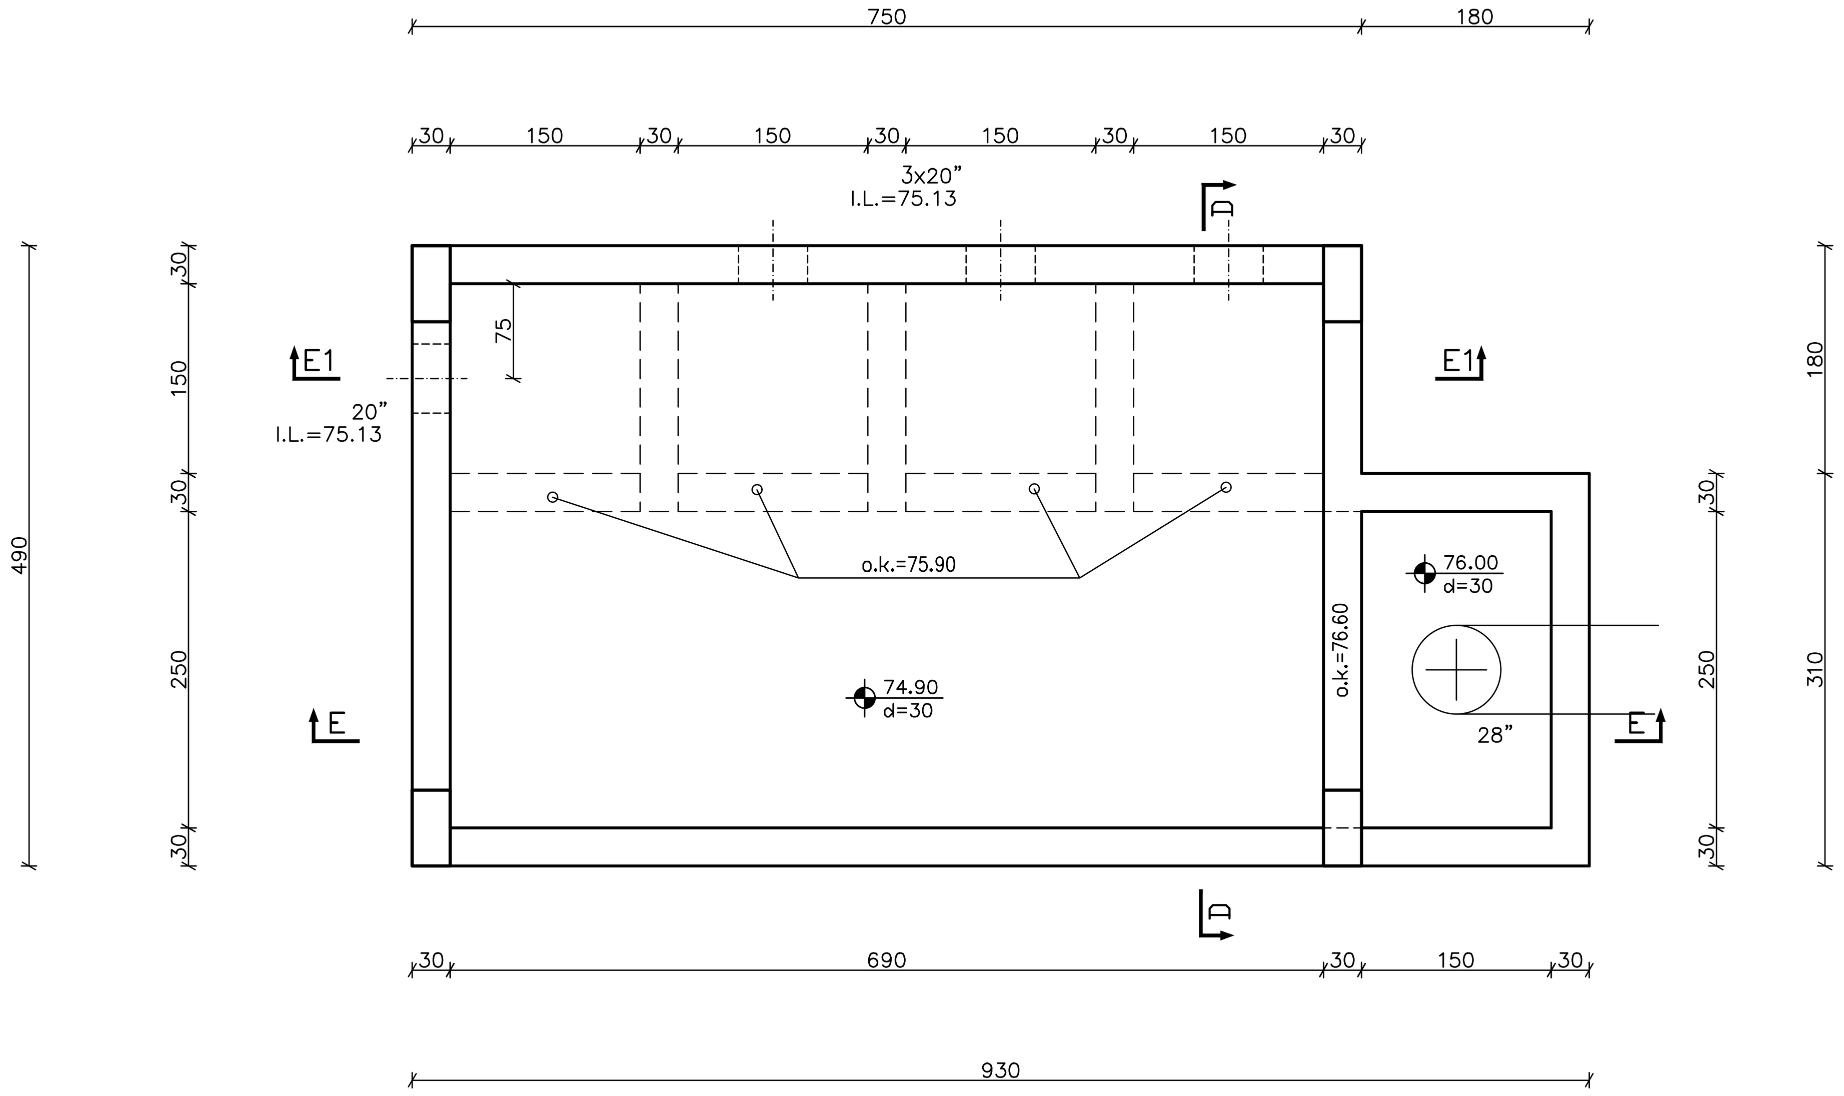

חתך 6-6
1 : 50

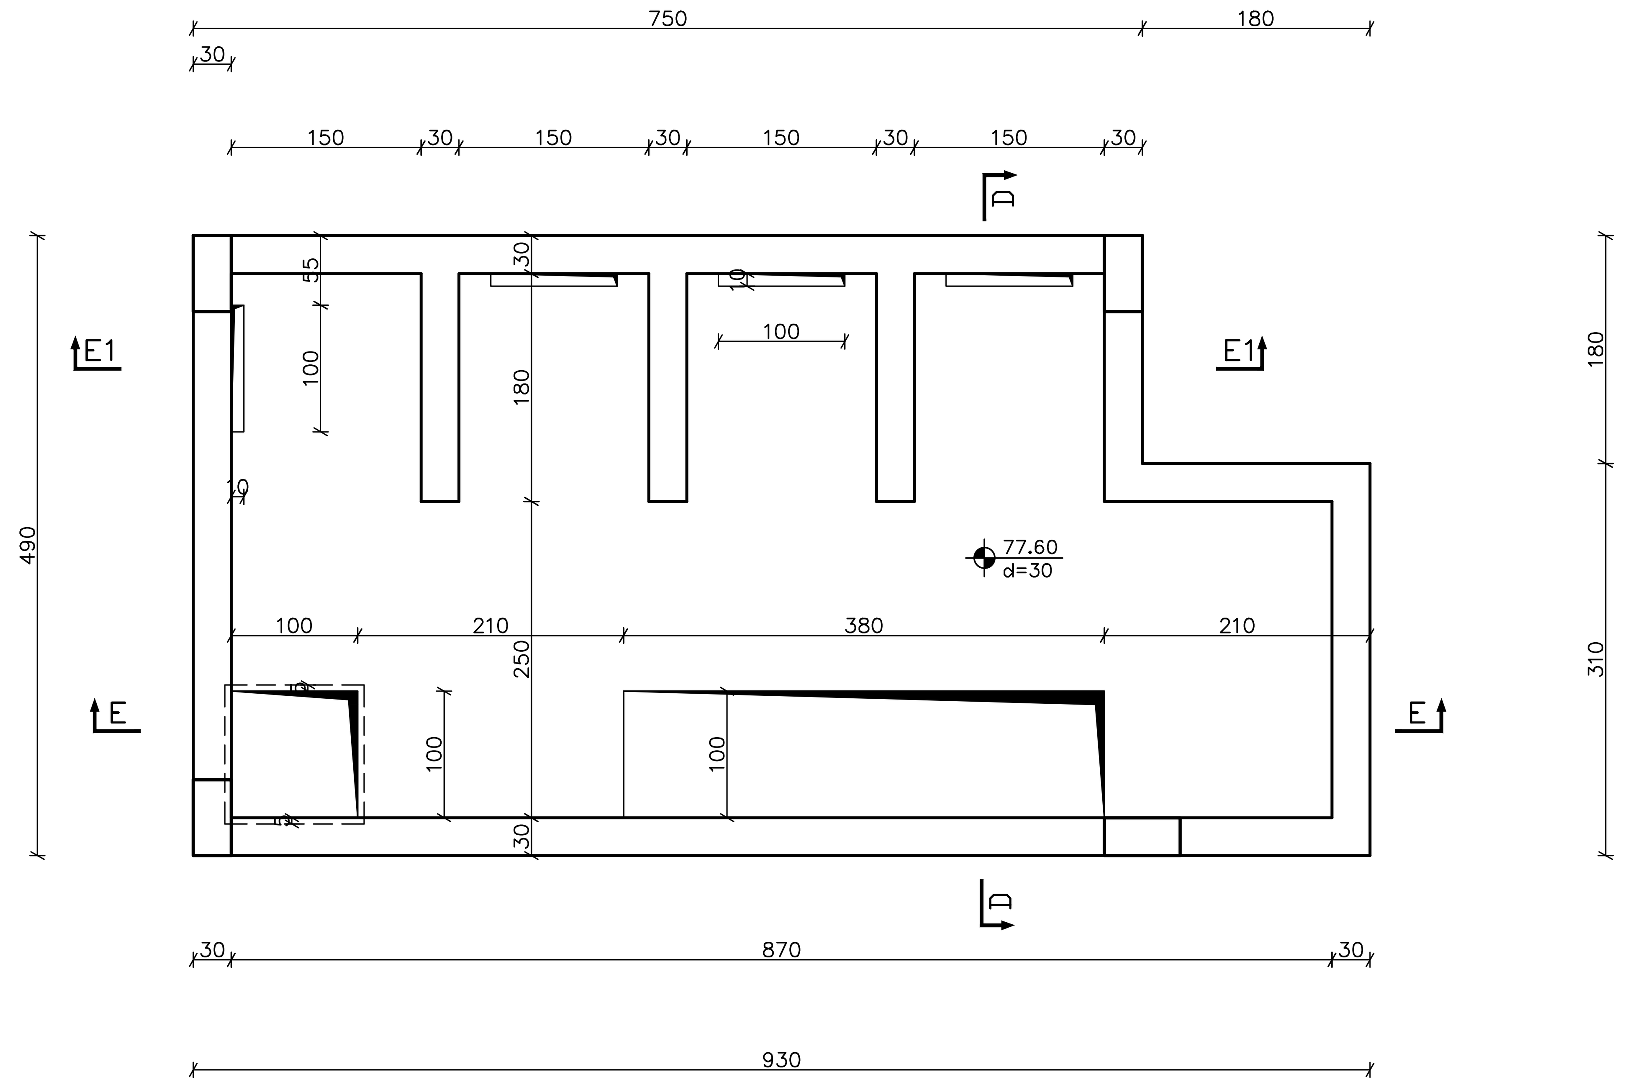

מס'	תאריך	תכנן	שרטט	בקר	אשר	תיאור השינויים
0	27.01.22	דוד	עמוס	דוד	דוד	למכרז
P2	05.10.21	דוד	עמוס	דוד	דוד	לעיון ולאישור
P1	29.07.20	דוד	עמוס	דוד	דוד	לעיון ולאישור
P0	24.03.20	ד.ש.	ע.נ.	ד.ש.	ד.ש.	לעיון ולאישור

לעיון ○ למכרז ● לביצוע ○ מהדורה/שינוי 0

פרויקט:
מט"ש קרית שמונה

שם התכנית:
בריכת ויסות
חתכים : 3-3 , 4-4 , 5-5 , 6-6

לקוח: מי התנור זורמים עד אליך

DHVMED
ENVIRONMENT.CONSULTING.ENGINEERING
רח' גד מנלה 1 ת.ד.8058 אזור התעשיה החדש נתניה 42504
www.dhvmed.com 09-8853901 .טל 09-8852312 פקס

levels in :
measures in: cm
scale :1:50

drawing size: A1
project number: 1135
file number: 1135-35-02-001
drawing number: 1135-35-02-003

דוד שחם – הנדסת מבנים
רח' החרושת 7 רמת-השרון 47279
טל' 03-5479122 , פקס' 03-5472792
E-MAIL: shahm505@netvision.net.il

© DHV MED Ltd.
This drawing may not be reproduced and or made public by print, photocopy, microfilm or any other means, without the prior written permission of DHV MED Ltd., and it may be not be used without such permission for any work other than the one for which it was made

100 mm.