חתך A-A
1 : 100

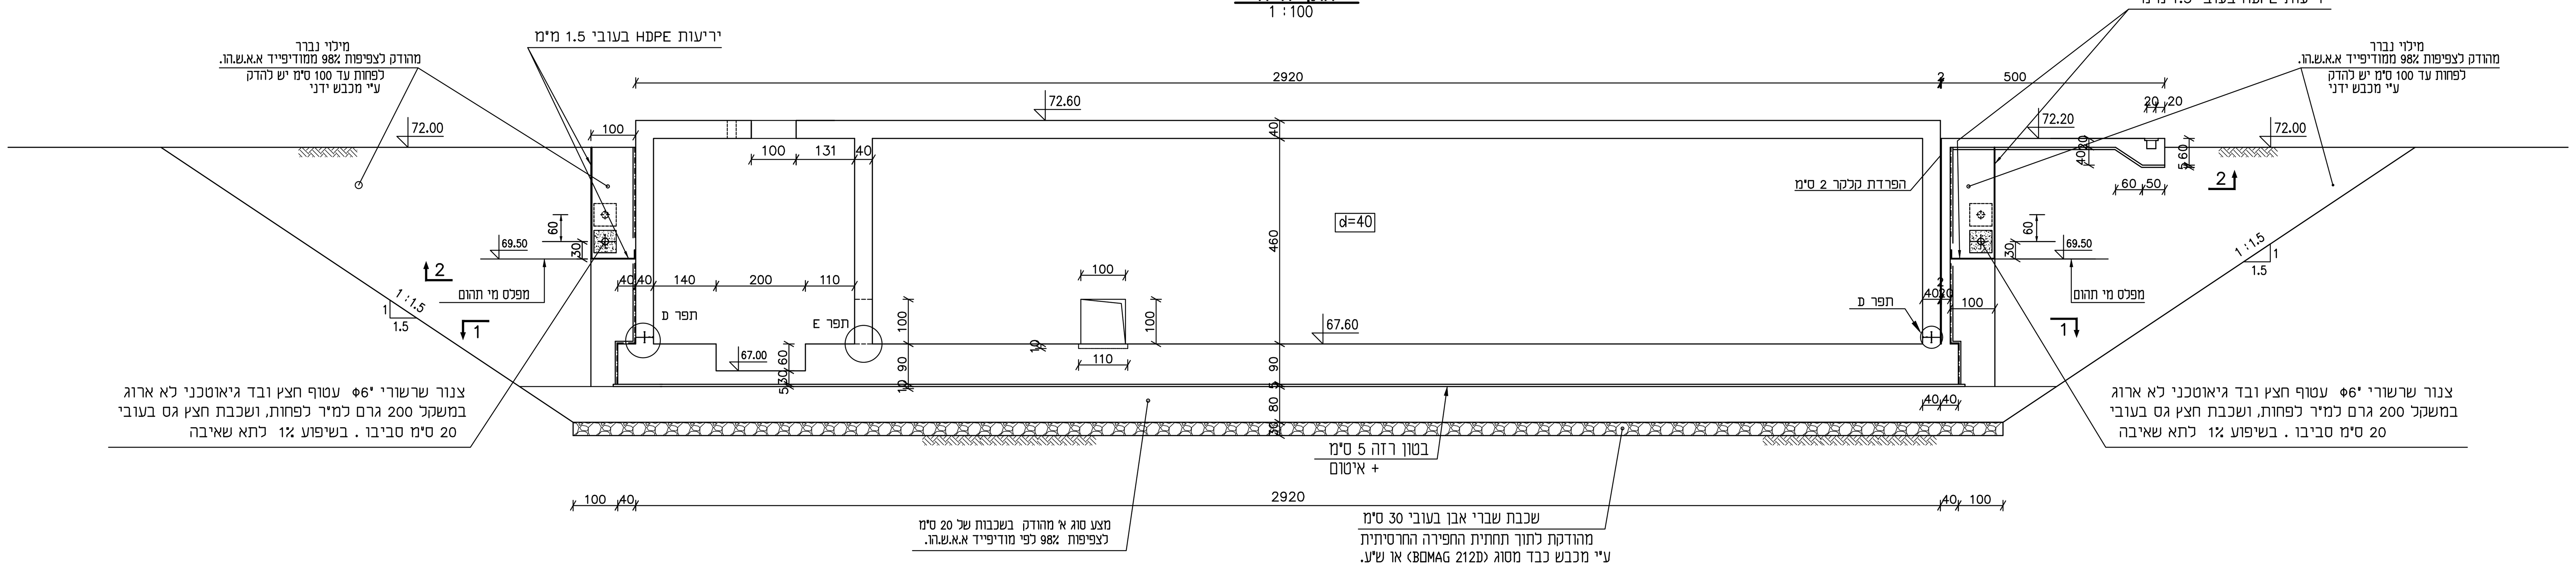

חתך B-B
1 : 100

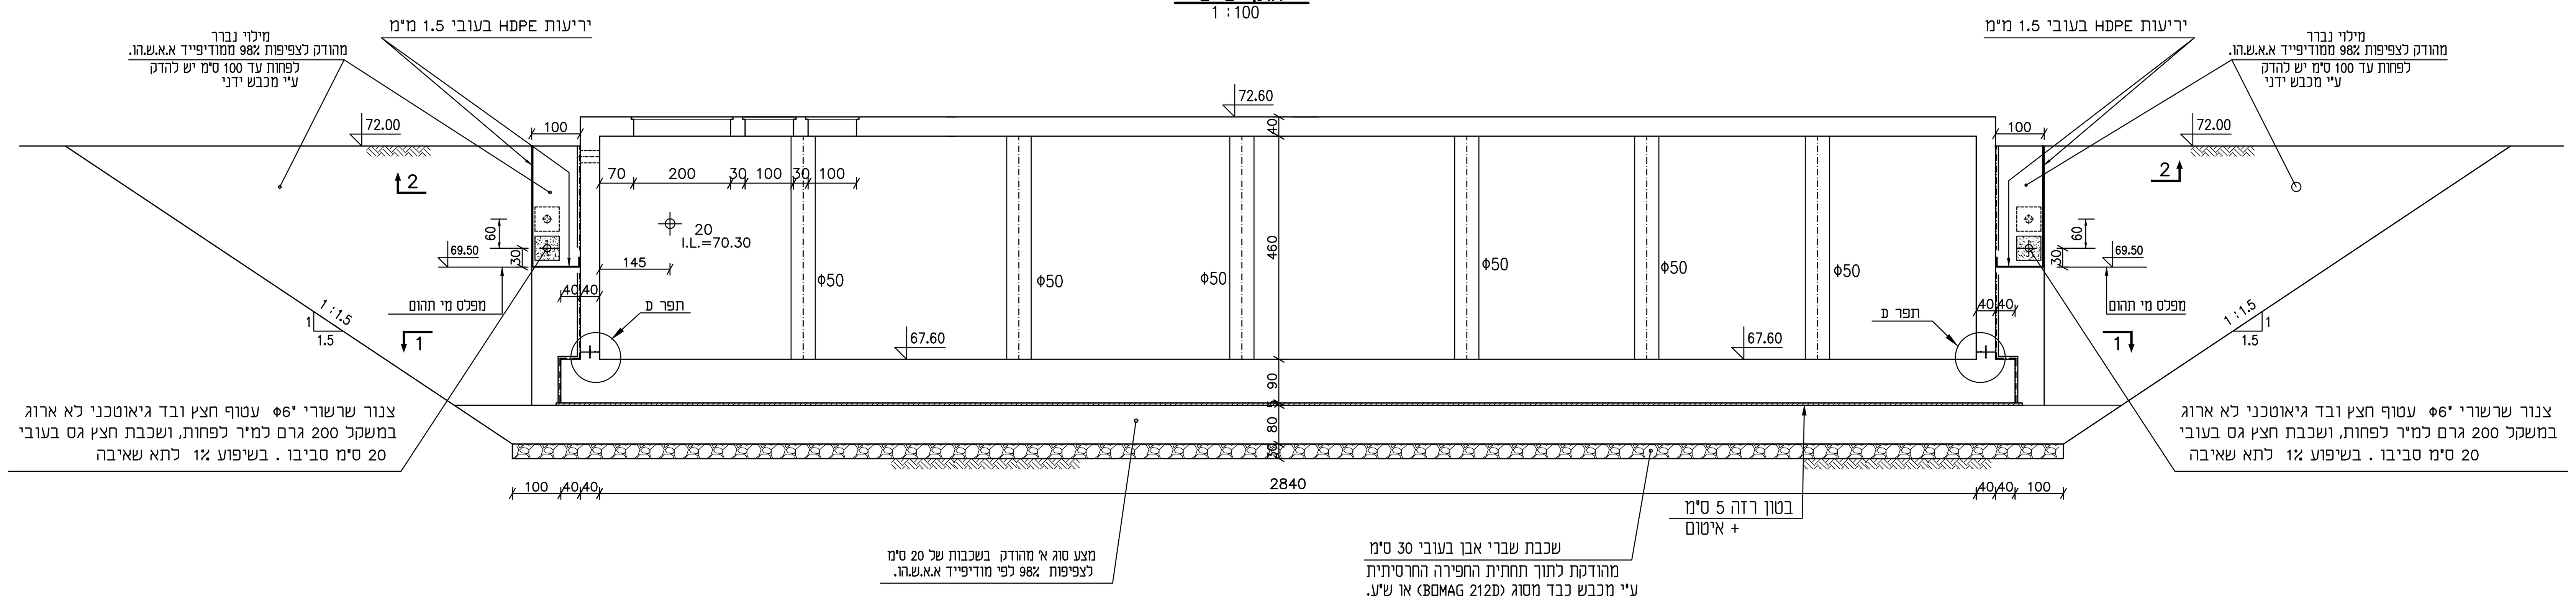

חתך C-C
1 : 100

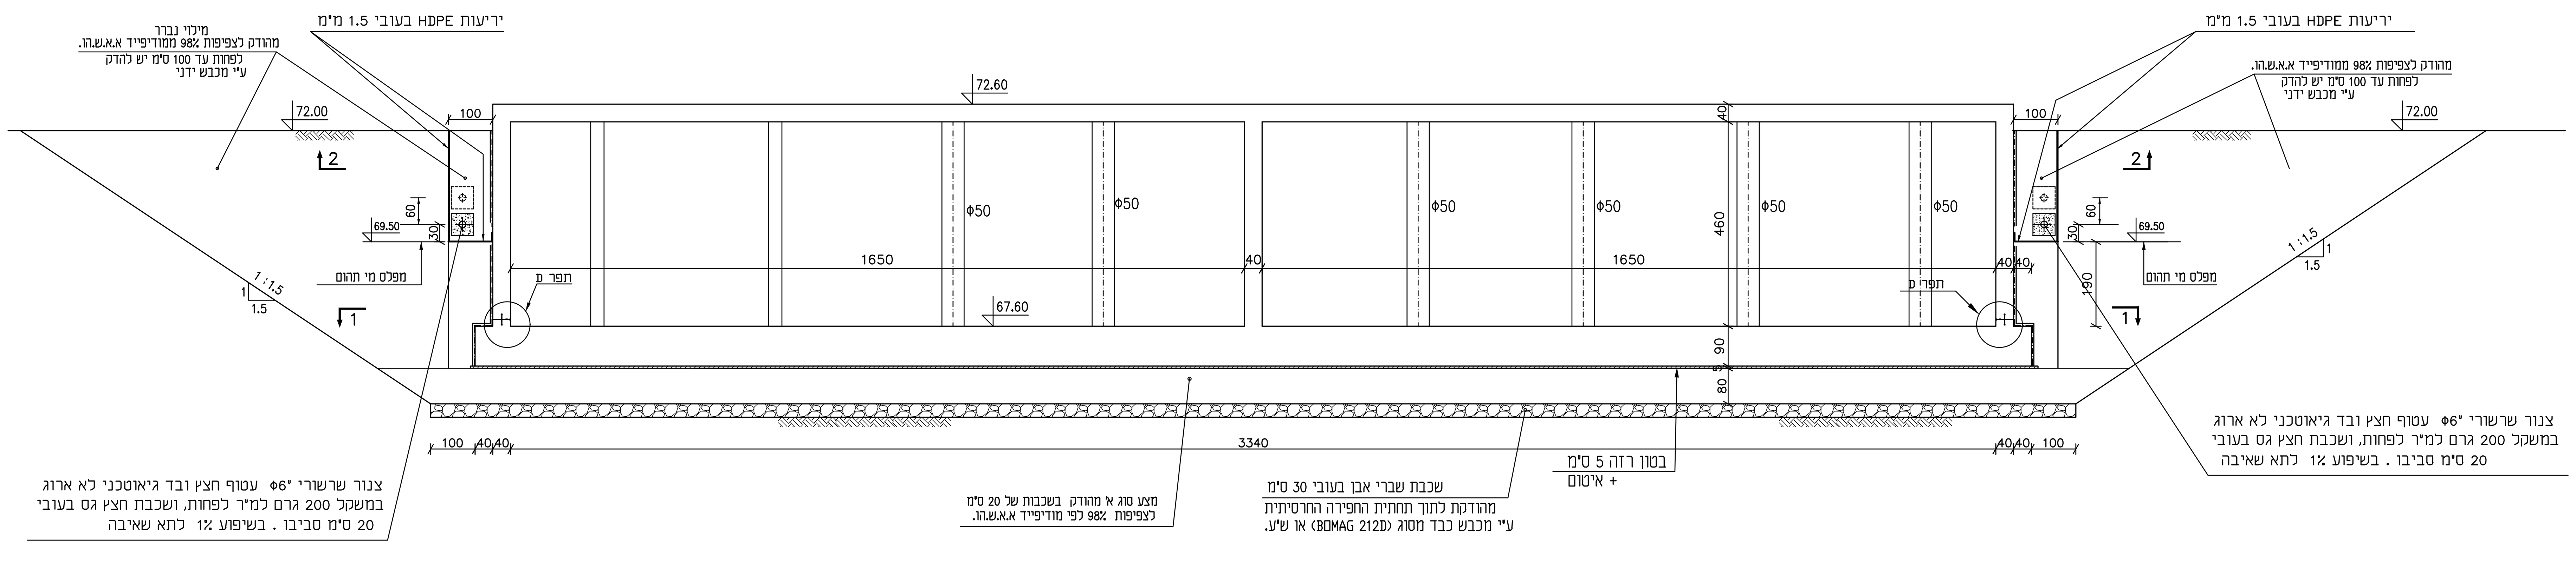

דוד שחם - הנדסת מבנים
רח' החרושת 7 רמת-השרון 47279
טל' 03-5479122 , פקס' 03-5472792
E-MAIL: shahm505@netvision.net.il

מס'	תאריך	תכנן	שרטט	בקר	אשר	תיאור השינויים
0	27.01.22	דוד	עמוס	דוד	דוד	למכרז
P2	05.10.21	דוד	עמוס	דוד	דוד	לעיון ולאישור
P1	29.07.20	דוד	עמוס	דוד	דוד	לעיון ולאישור
P0	24.03.20	ד.ש.	ע.נ.	ד.ש.	ד.ש.	לעיון ולאישור

לעיון ○ למכרז ● לביצוע ○ מהדורה/שינוי 0

פרויקט:
מט"ש קרית שמונה

לקוח:

מי התנור – זורמים עד אליך

שם התכנית:
בריכת ויסות
חתכים : A-A , B-B , C-C

DHVMED
ENVIRONMENT.CONSULTING.ENGINEERING
רח' גד מנלה 1 ת.ד.8058 אזור התעשיה החדש נתניה 42504
טל. 09-8852312 פקס. 09-8853901 www.dhvmed.com

© DHV MED Ltd.
This drawing may not be reproduced and or made public by print, photocopy, microfilm or any other means, without the prior written permission of DHV MED Ltd., and it may be not be used without such permission for any work other than the one for which it was made

levels in : measures in: cm scale :1:100	drawing size A1	project number 0
file number 1135-35-02-001	drawing number 1135-35-02-004	

100 mm.