תכנית כלונסאות
1 : 100

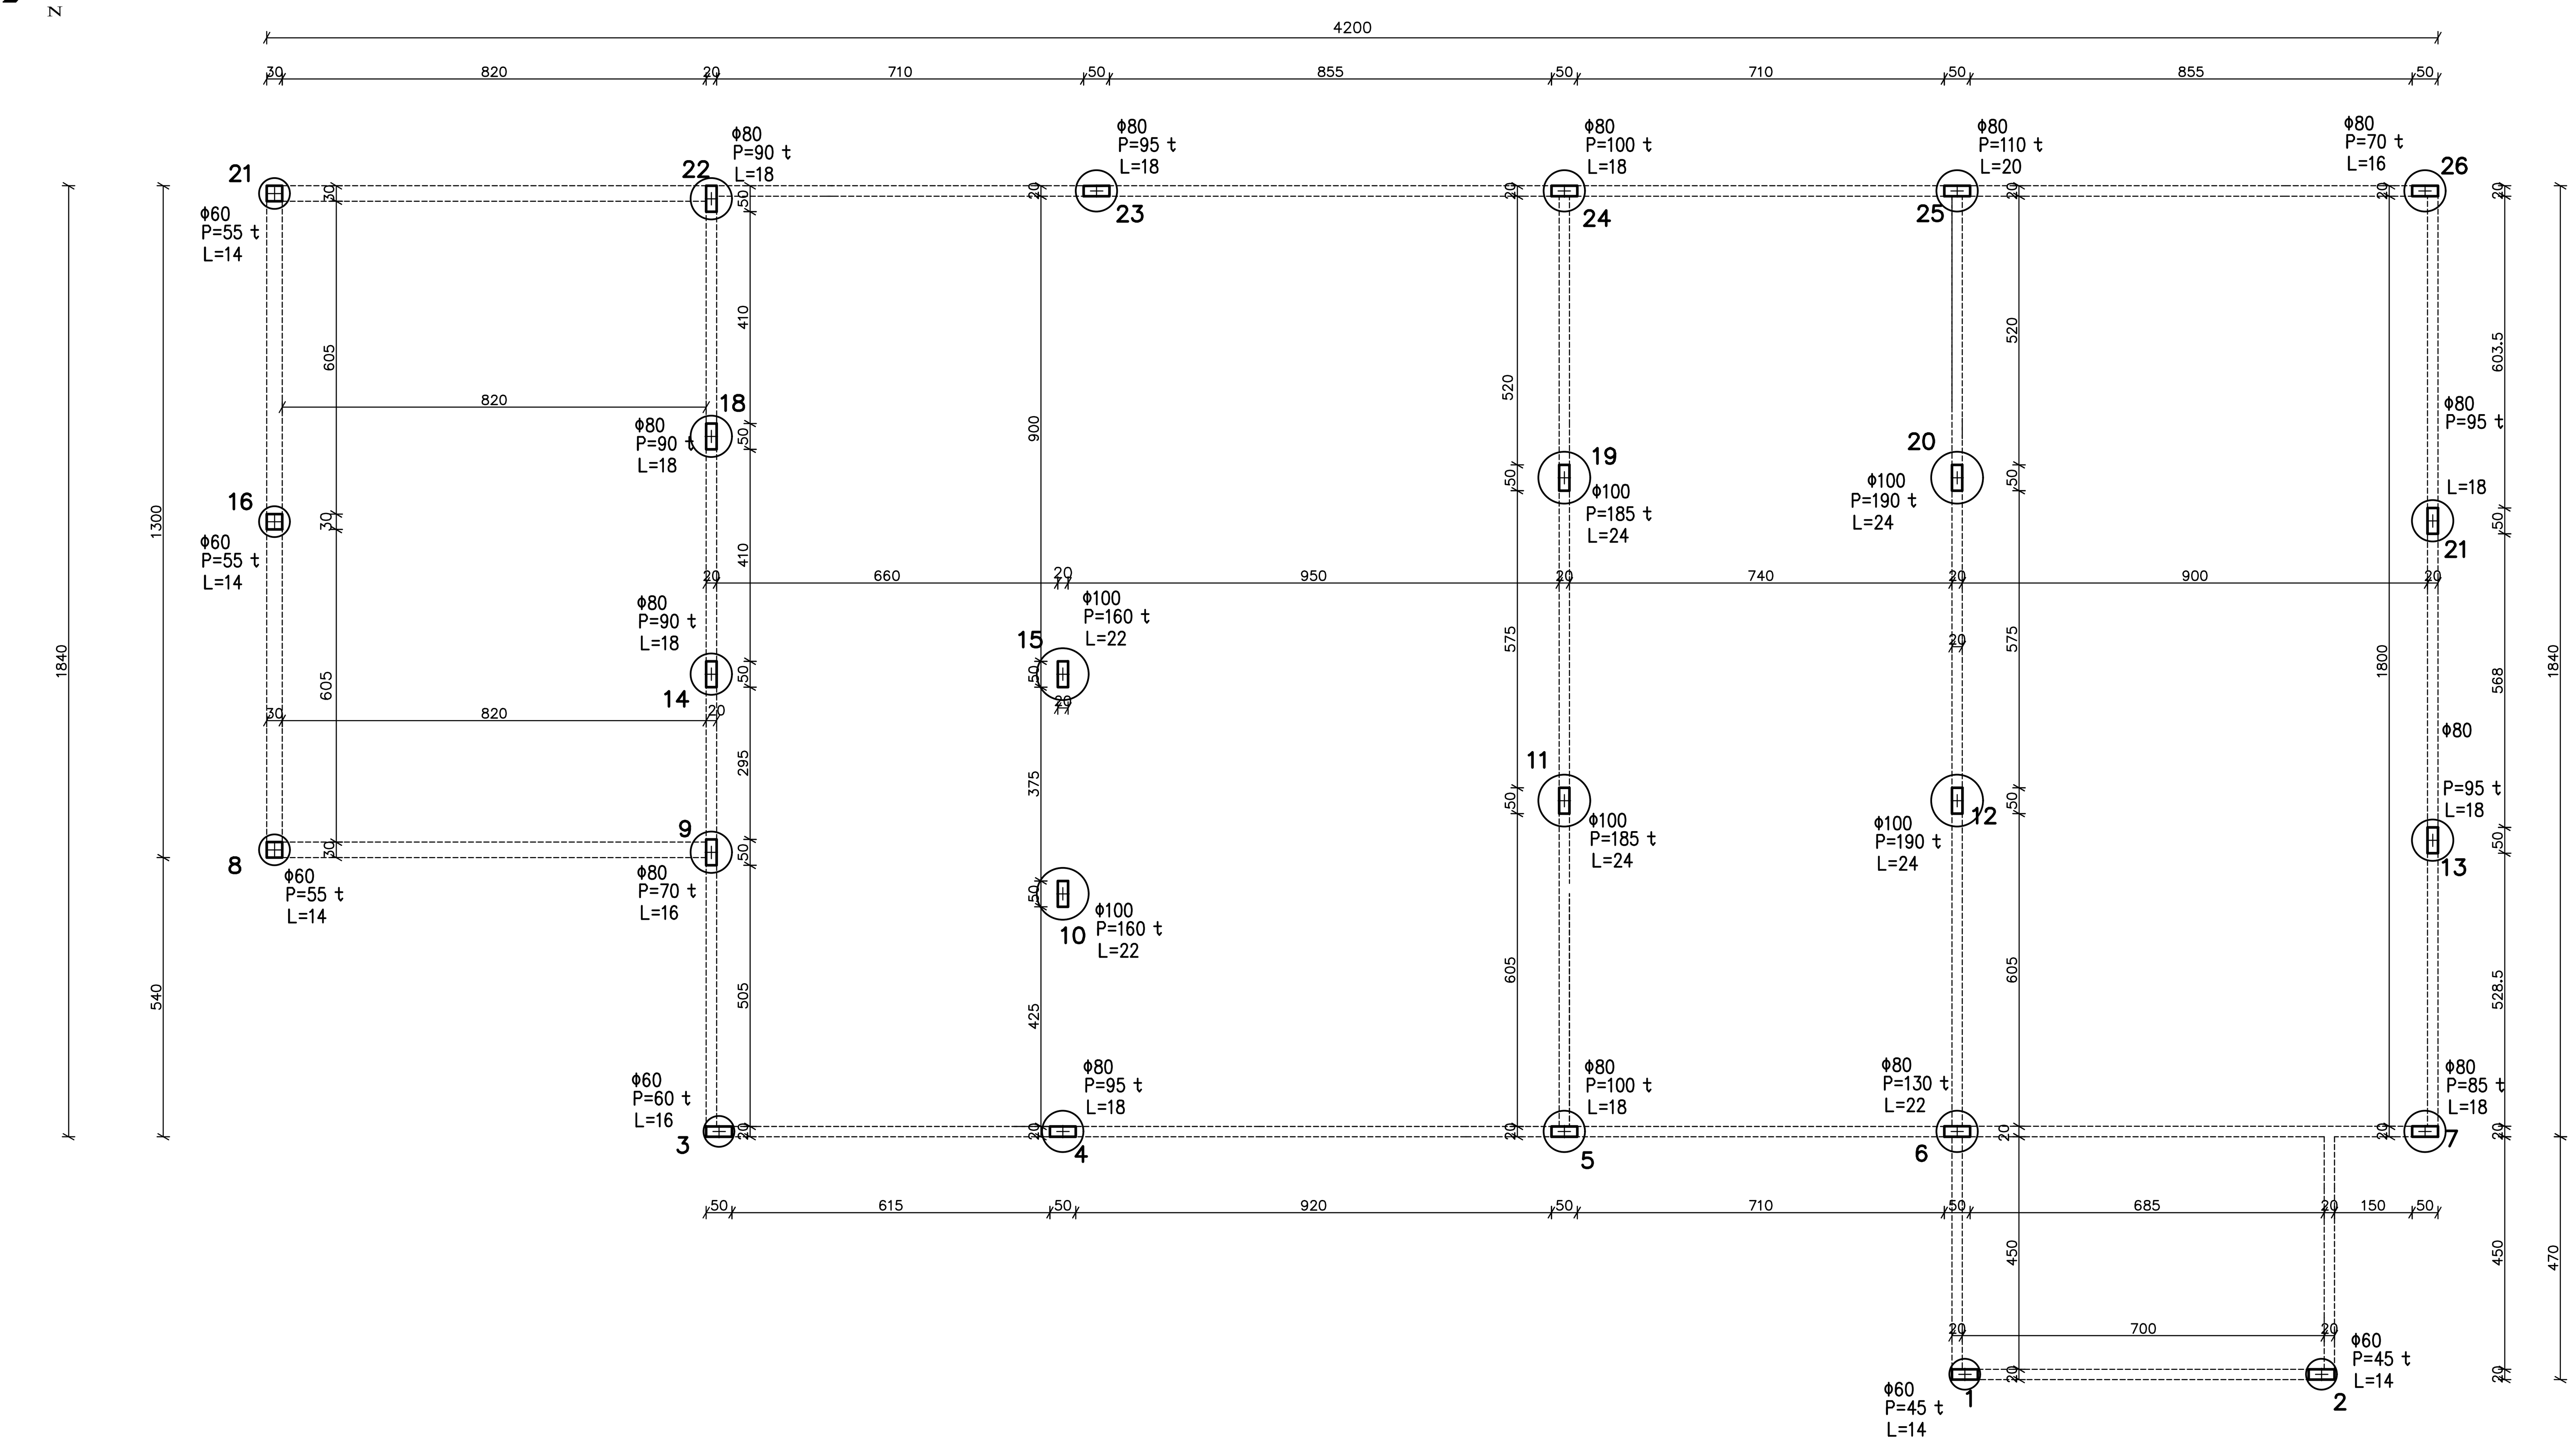

הערות

1. סוג הבטון ב-30 דרגת חשיפה (ד"ח) 3.
2. הפלדה מצולעת מסוג פ-500 (Φ) לפי ת"י 4466 חלק 3.
3. הרשתות המרותכות (Φ) לפי ת"י 4466 חלק 4.
4. חפיפות הרשתות 45 ס"מ לפחות. חפיפות בין ברזלים 60d לפחות.
5. עובי כיסוי בטון 3 ס"מ.

פרט כלונס טיפוסי וזיון עמודי יסוד
1:25

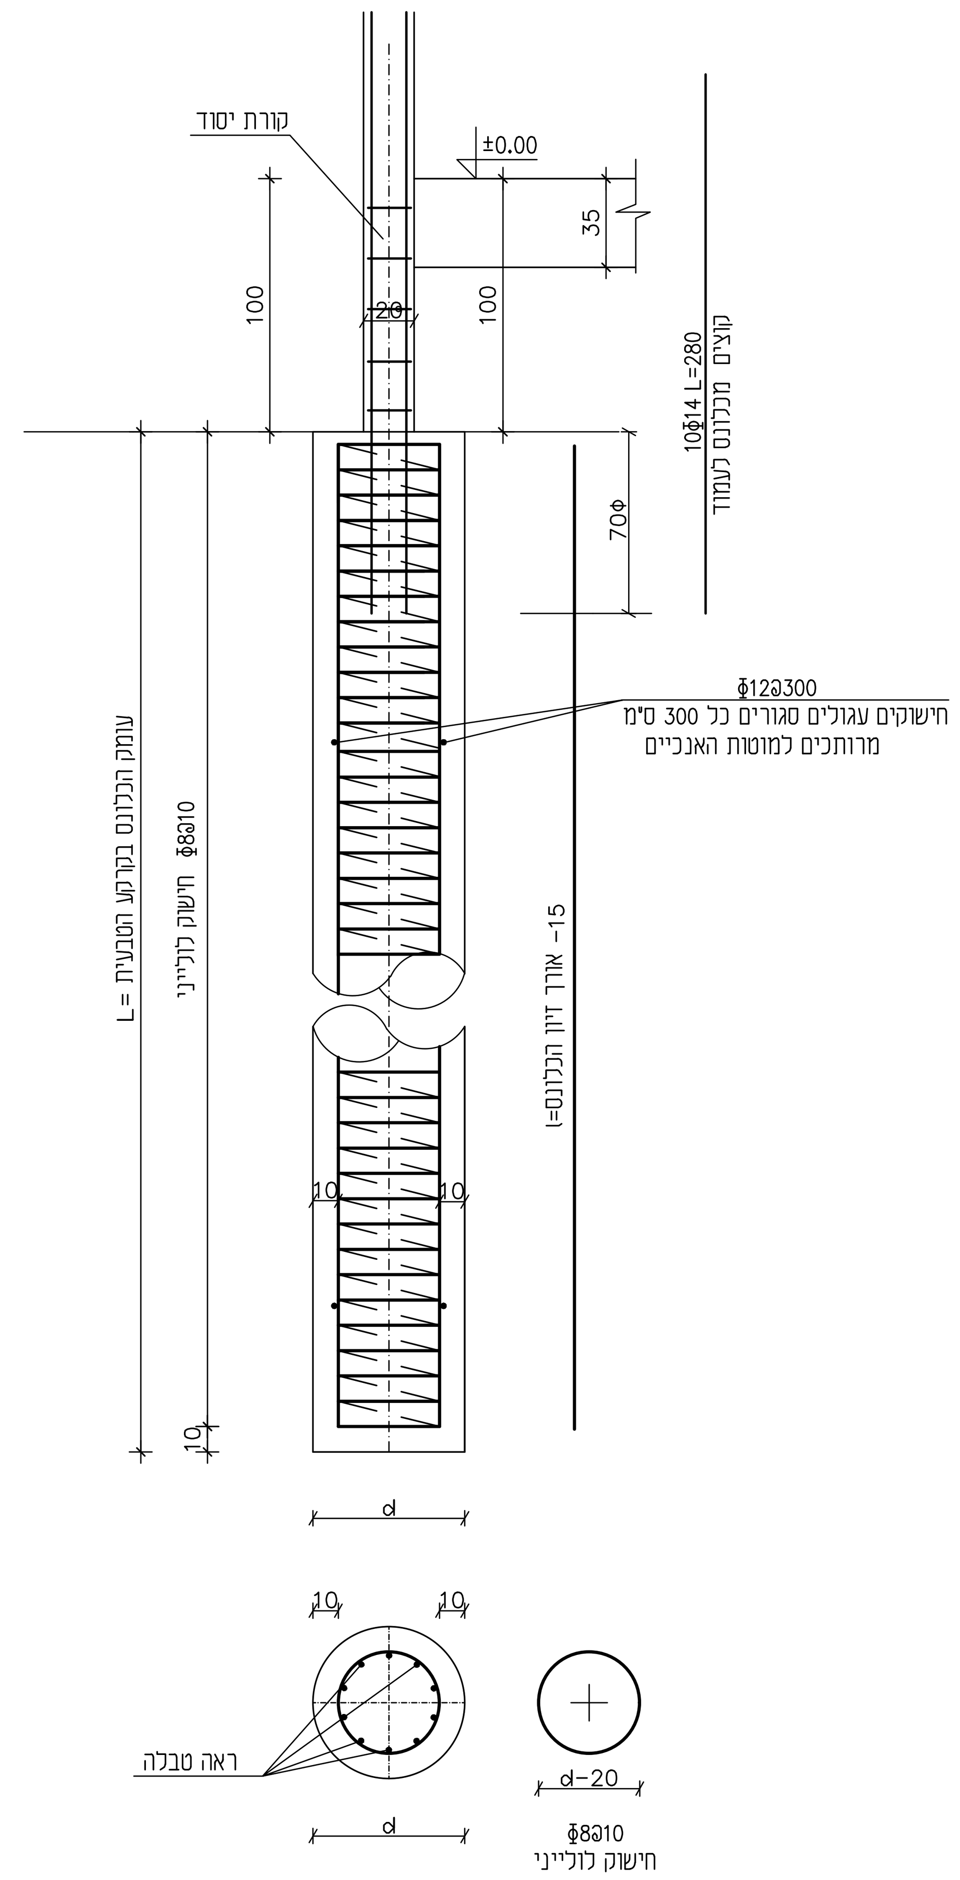

פרט זיון עמוד
1:25

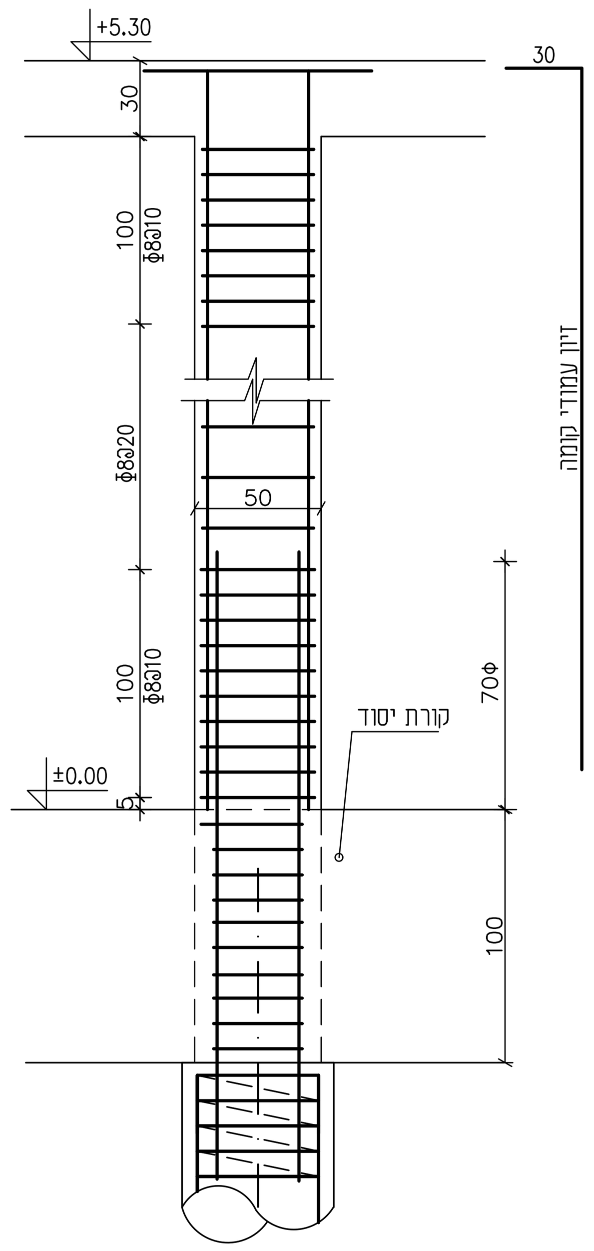

טבלת כלונסאות ועמודים

מס' עמוד	כלונסאות קוטר	כלונסאות עומק	כלונסאות זיון	עמודי יסוד חתך	עמודי יסוד זיון	עמודי קומה חתך	עמודי קומה זיון	הערות
1	Φ60	14		50/20		50/20		
2	Φ60	14		50/20		50/20		
3	Φ60	16		50/20		50/20		
4	Φ80	18		50/20		50/20		
5	Φ80	18		50/20		50/20		
6	Φ80	22		50/20		50/20		
7	Φ80	18		50/20		50/20		
8	Φ80	16		20/50		20/50		
9	Φ100	22		20/50		20/50		
10	Φ100	24		20/50		20/50		
11	Φ100	24		20/50		20/50		
12	Φ80	18		20/50		20/50		
13	Φ60	14		30/30		——		
14	Φ80	18		20/50		20/50		
15	Φ100	22		20/50		20/50		
16	Φ80	18		20/50		20/50		
17	Φ100	24		20/50		20/50		
18	Φ100	24		20/50		20/50		
19	Φ80	18		20/50		20/50		
20	Φ60	14		30/30		——		
21	Φ80	18		20/50		20/50		
22	Φ80	18		50/20		50/20		
23	Φ80	18		50/20		50/20		
24	Φ80	20		50/20		50/20		
25	Φ80	16		50/20		50/20		

דוד שחם – הנדסת מבנים
רח' החרושת 7 רמת-השרון 47279
טל' 03-5479122 , פקס' 03-5472792
E-MAIL: shahm505@netvision.net.il

מס'	תאריך	תכנן	שרטט	בקר	אשר	תיאור השינויים
0	27.07.21	דוד	עמוס	דוד	דוד	למכרז
P1	29.07.20	דוד	עמוס	דוד	דוד	לעיון ולאישור
P0	15.06.20	ד.ש.	ע.נ.	ד.ש.	ד.ש.	לעיון ולאישור

לעיון ○ למכרז ● לביצוע ○ מהדורה/שינוי 0

פרויקט: **מט"ש קרית שמונה**

שם התכנית: מבנה טיפול בבוצה
חשמל ומפוחים
תכנית כלונסאות

לקוח: מי התנור – זורמים עד אליך

DHVMED
ENVIRONMENT.CONSULTING.ENGINEERING
רח' גד מנלה 1 ת.ד. 8058 אזור התעשיה החדש נתניה 42504
www.dhvmed.com 09-8853901 פקס. 09-8852312 טל.

© DHV MED Ltd.
This drawing may not be reproduced and or made public by print, photocopy, microfilm or any other means, without the prior written permission of DHV MED Ltd., and it may be not be used without such permission for any work other than the one for which it was made

levels in :
measures in: cm
scale :1:100 , 1:25

drawing size: A1
project number: 1135
file number: 1135-35-09-001
drawing number: 1135-35-09-001

100 mm.