הערות

1. הפלדה מסוג St.37.
2. עובי הריתוך יהיה לפי עובי הפלטה המרותכת ובכל מקרה עובי הריתוך יהיה 6 מ"מ מינימום.
3. כל קונסטרוקצית הפלדה תהיה מגולבנת בחם לפי המפרט המיוחד.
4. צביעת הפלדה תבוצע לפי המפרט המיוחד.

חזית דרומית
1 : 50

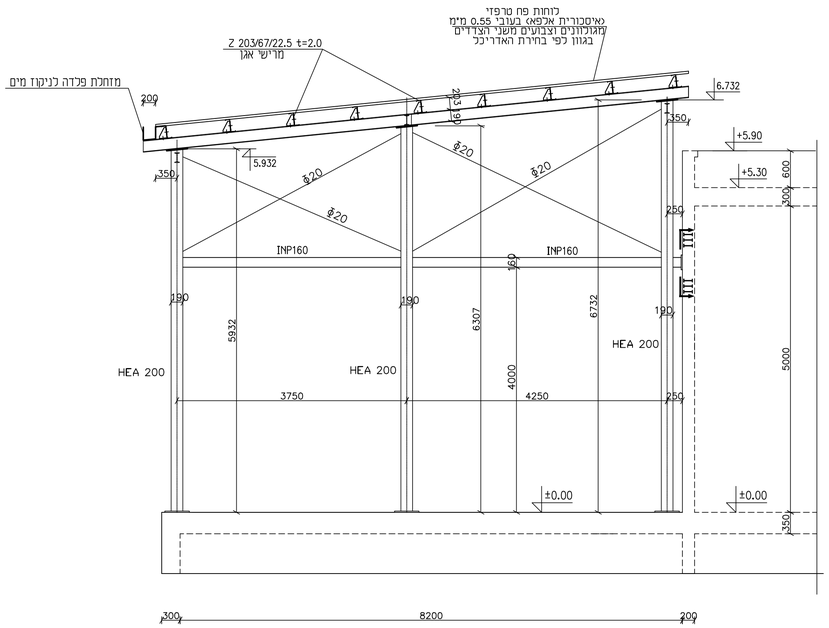

חזית צפונית
1 : 50

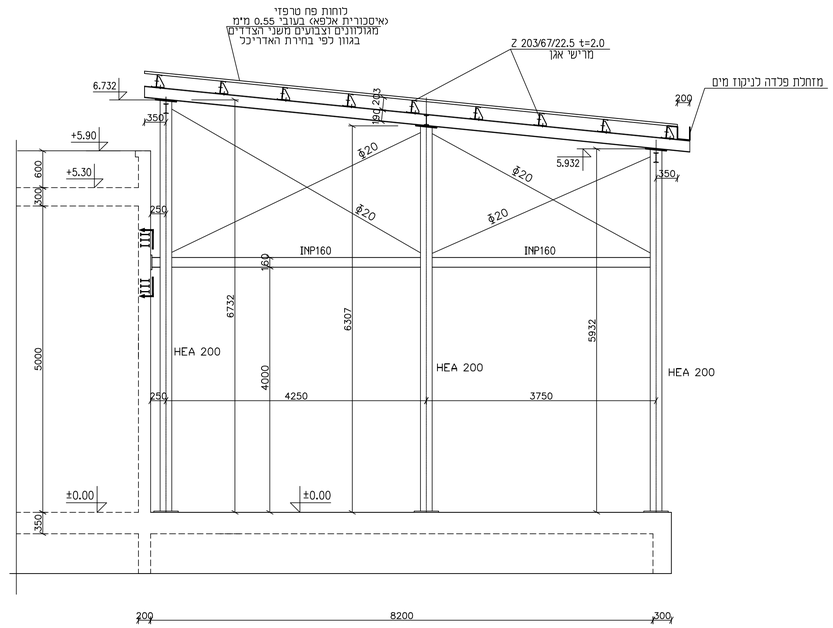

חזית מערבית
1 : 50

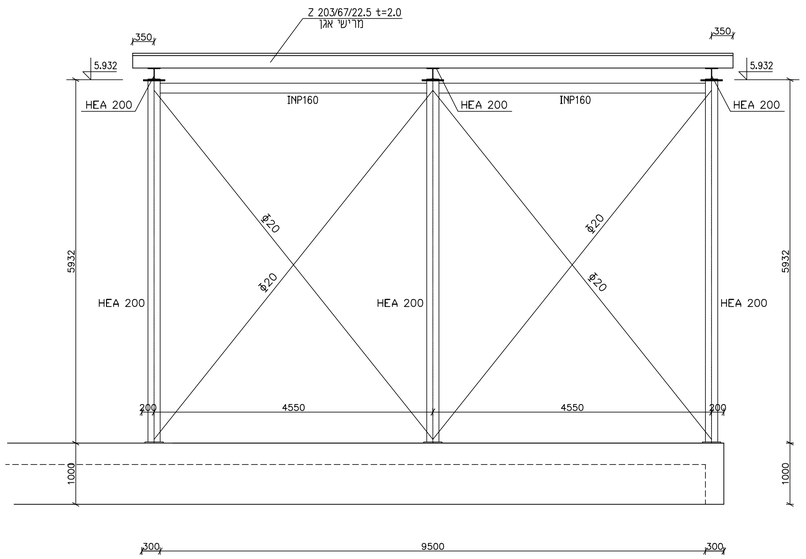

חתך III-III
1:10

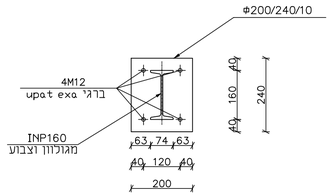

מס'	תאריך	תכנן	שרטט	בקר	אשר	תיאור השינויים	מהדורה/שינוי
0	27.07.21	דוד	עמוס	דוד	דוד	למכרז	
P1	29.07.20	דוד	עמוס	דוד	דוד	לעיון ולאישור	
P0	15.06.20	ד.ש.	ע.נ.	ד.ש.	ד.ש.	לעיון ולאישור	

לעיון ○ למכרז ● לביצוע ○ מהדורה/שינוי △0

פרויקט:
מט"ש קרית שמונה

שם התכנית:
מבנה טיפול בבוצה
חשמל ומפוחים
חזיתות סככת הפלדה

לקוח:
מיהתנור
זורמים עד אליך

דוד שחם – הנדסת מבנים
רח' החרושת 7 רמת-השרון 47279
טל' 03-5479122 , פקס' 03-5472792
E-MAIL: shahm505@netvision.net.il

© DHV MED Ltd.
The drawing is the property of DHV MED Ltd. It may not be copied or made public by print, photocopy, diskette or any other means, without the prior written permission of DHV MED Ltd., nor it may be used without such permission for any work other than the one for which it was made.

DHVMED
ENVIRONMENT.CONSULTING.ENGINEERING
רח' גד מכנס 1 ת.ד.8058 אזור התעשיה החדש נתניה 42504
www.dhvmed.com 09-8853901 פקס. 09-8852312 טל.

levels in : measures in: cm scale :1:50 , 1:10	drawing size A1	project number 1135
file number 1135-35-09-001	drawing number 1135-35-09-007	

100 mm.