הערות

1. סוג הבטון ב-30 דרגת חשיפה 3 .
2. הפלדה מצולעת מסוג פ-500 (ϕ) לפי ת"י 4466 חלק 3.
3. הרשתות המרותכות (Φ) לפי ת"י 4466 חלק 4.
4. חפיפות הרשתות 60 ס"מ לפחות .חפיפות בין ברזלים 65d לפחות.
5. עובי כיסוי בטון 3 ס"מ.

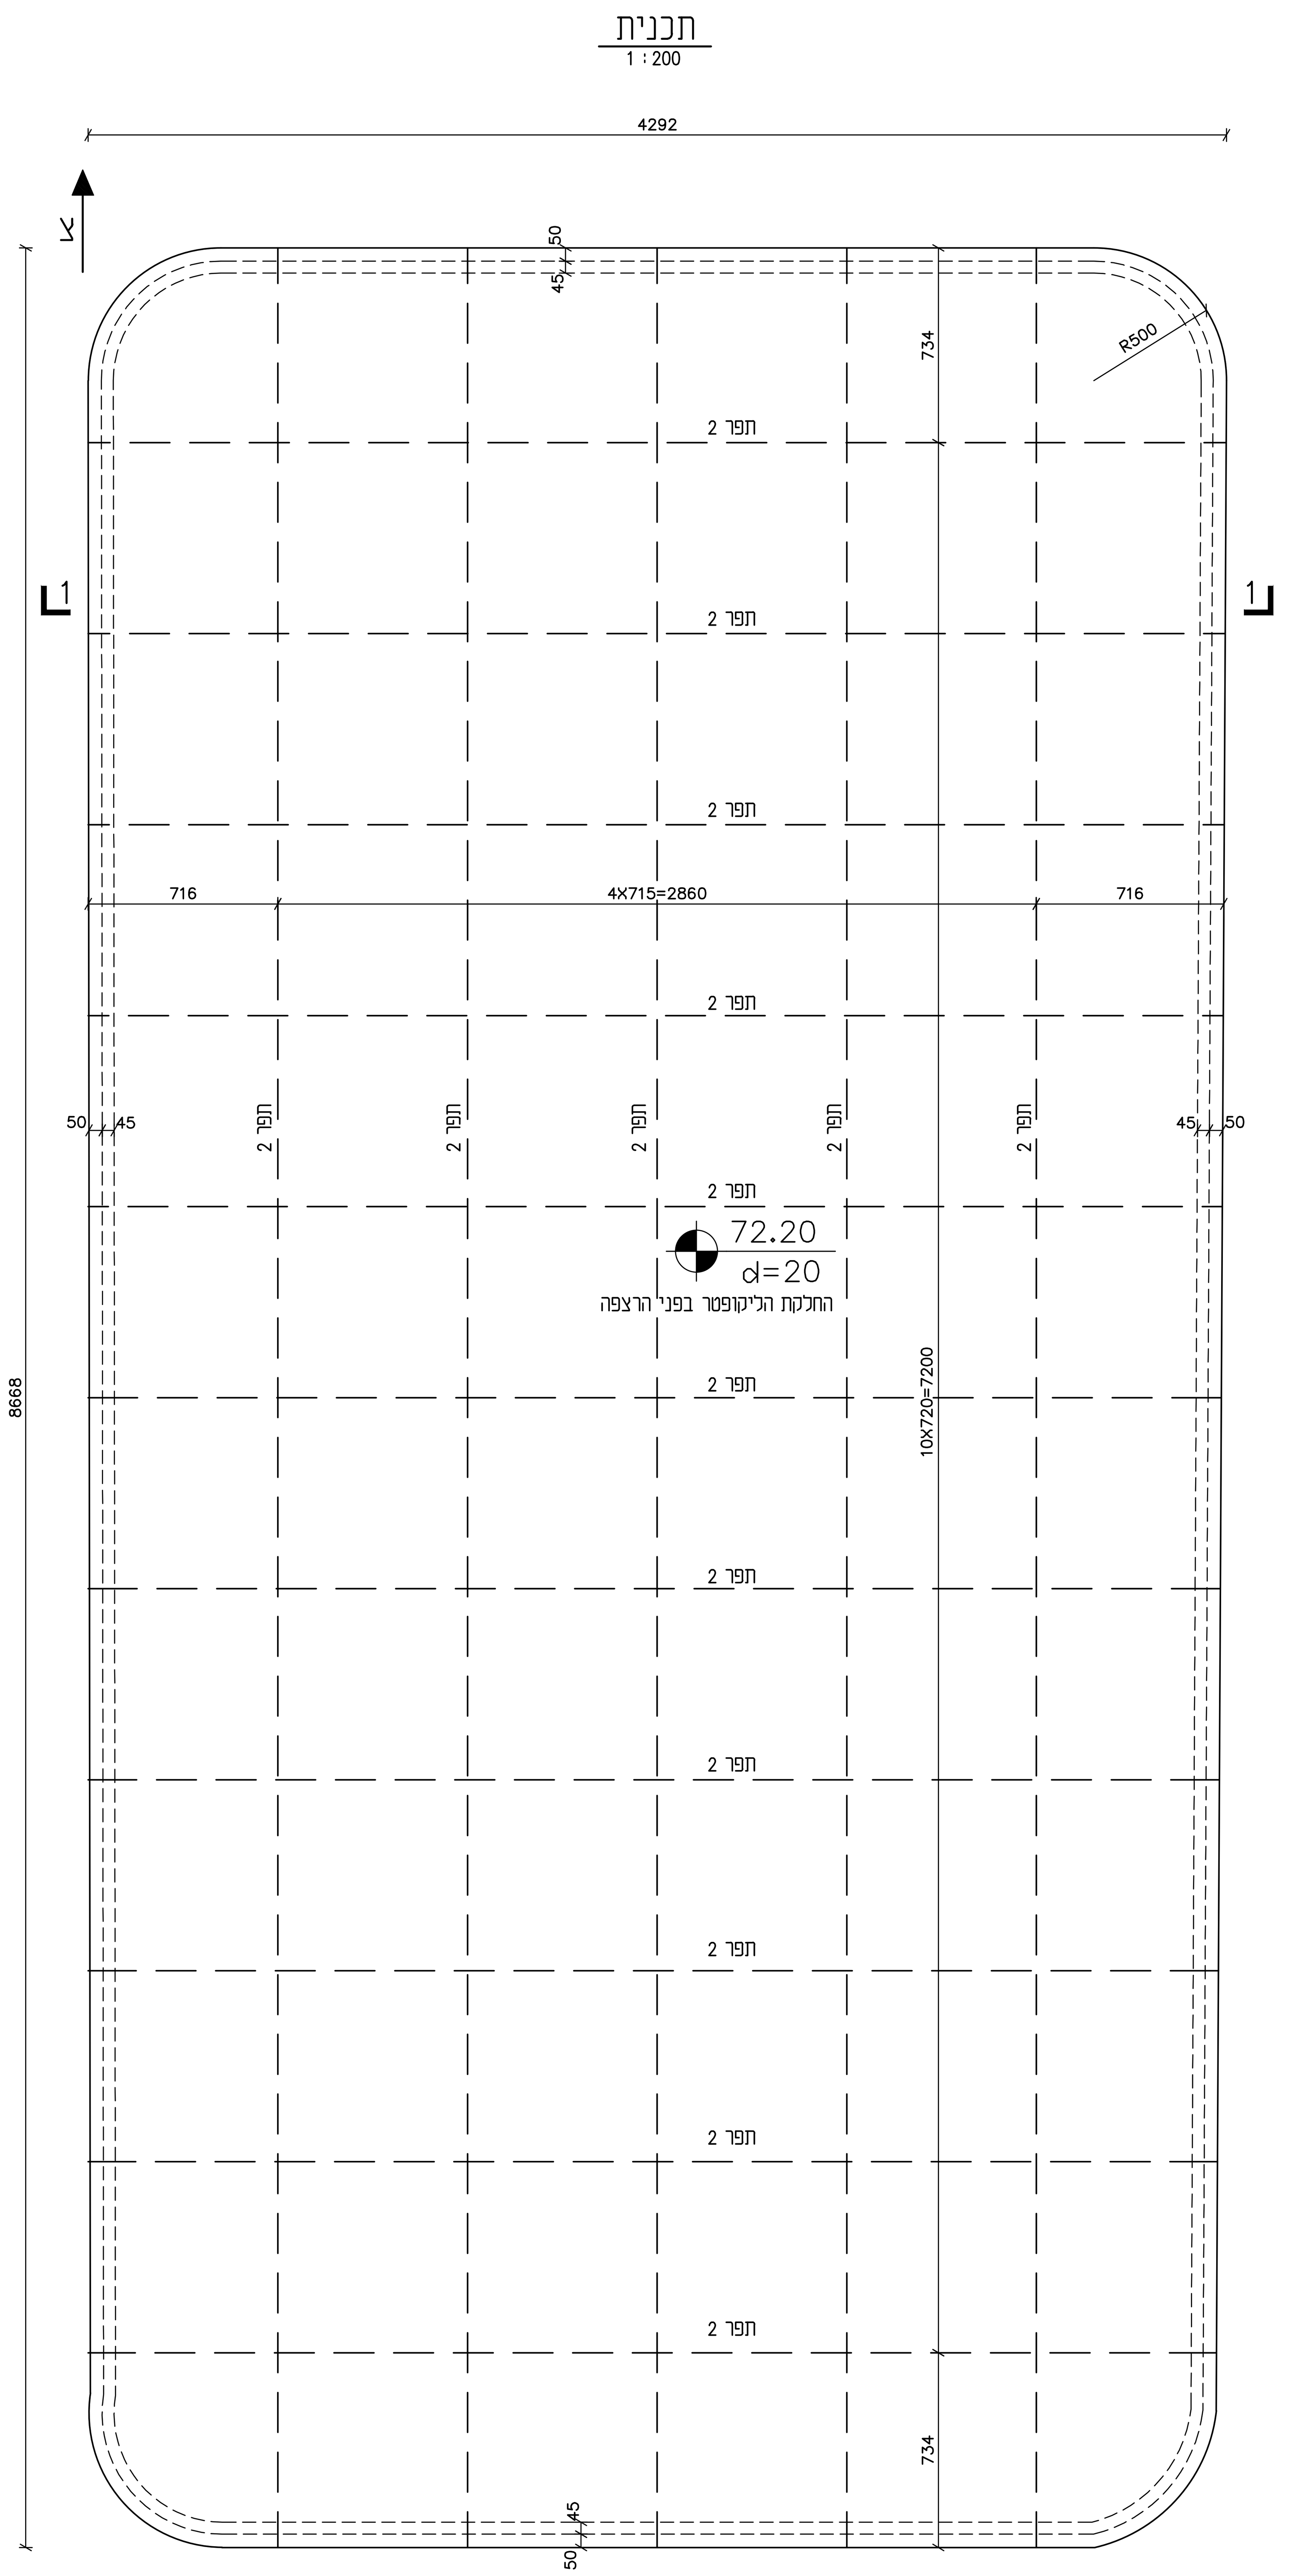

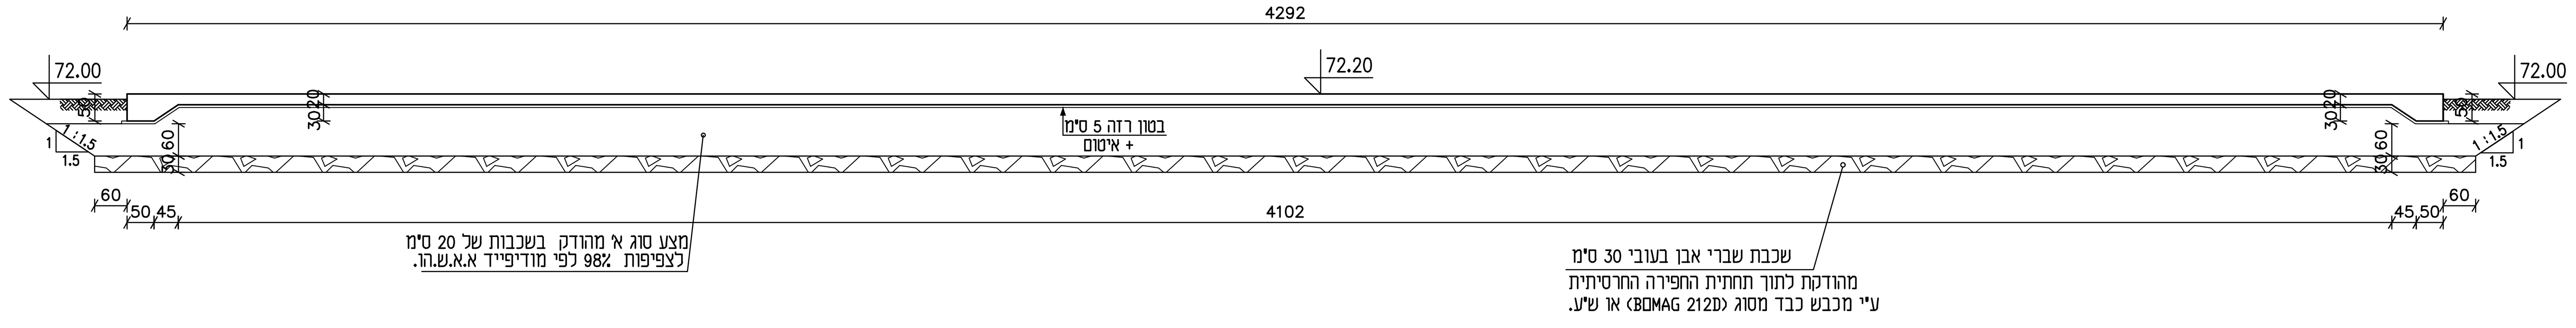

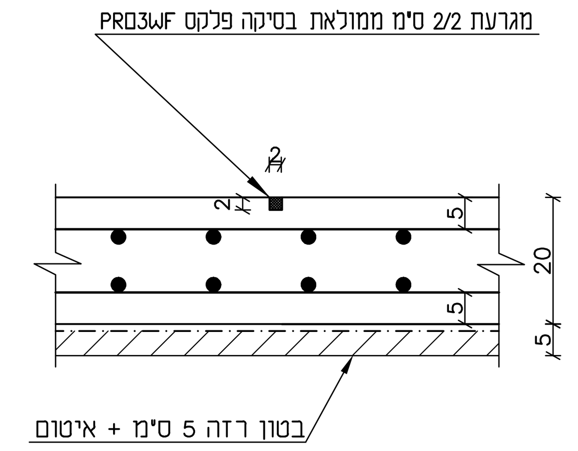

מס'	תאריך	תכנן	שרטט	בקר	אשר	תיאור השינויים
0	27.07.21	ד.ש.	ס.מ.	ד.ש.	ד.ש.	למכרז
P0	05.08.20	ד.ש.	ס.מ.	ד.ש.	ד.ש.	לעיון

לעיון ○ למכרז ● לביצוע ○ מהדורה/שינוי 0

פרויקט:
מט"ש קרית שמונה

שם התכנית:
משטח אחסון קומפוסט

לקוח:
מי התנור
זורמים עד אליך

DHVMED
ENVIRONMENT.CONSULTING.ENGINEERING

רח' גד מנלה 1 ת.ד.8058 אזור התעשיה החדש נתניה 42504
טל. 09-8852312 פקס. 09-8853901 www.dhvmed.com

דוד שחם - הנדסת מבנים
רח' החרושת 7 רמת-השרון 47279
טל' 03-5479122 , פקס' 03-5472792
E-MAIL: shahm505@netvision.net.il

© DHV MED Ltd.
This drawing may not be reproduced and or made public by print, photocopy, microfilm or any other means, without the prior written permission of DHV MED Ltd., and it may be not be used without such permission for any work other than the one for which it was made

levels in :
measures in: cm
scale : 1:200 1:100

drawing size: A1

project number: 1135

file number: 1135-35-23-001

drawing number: 1135-35-23-001

100 mm.