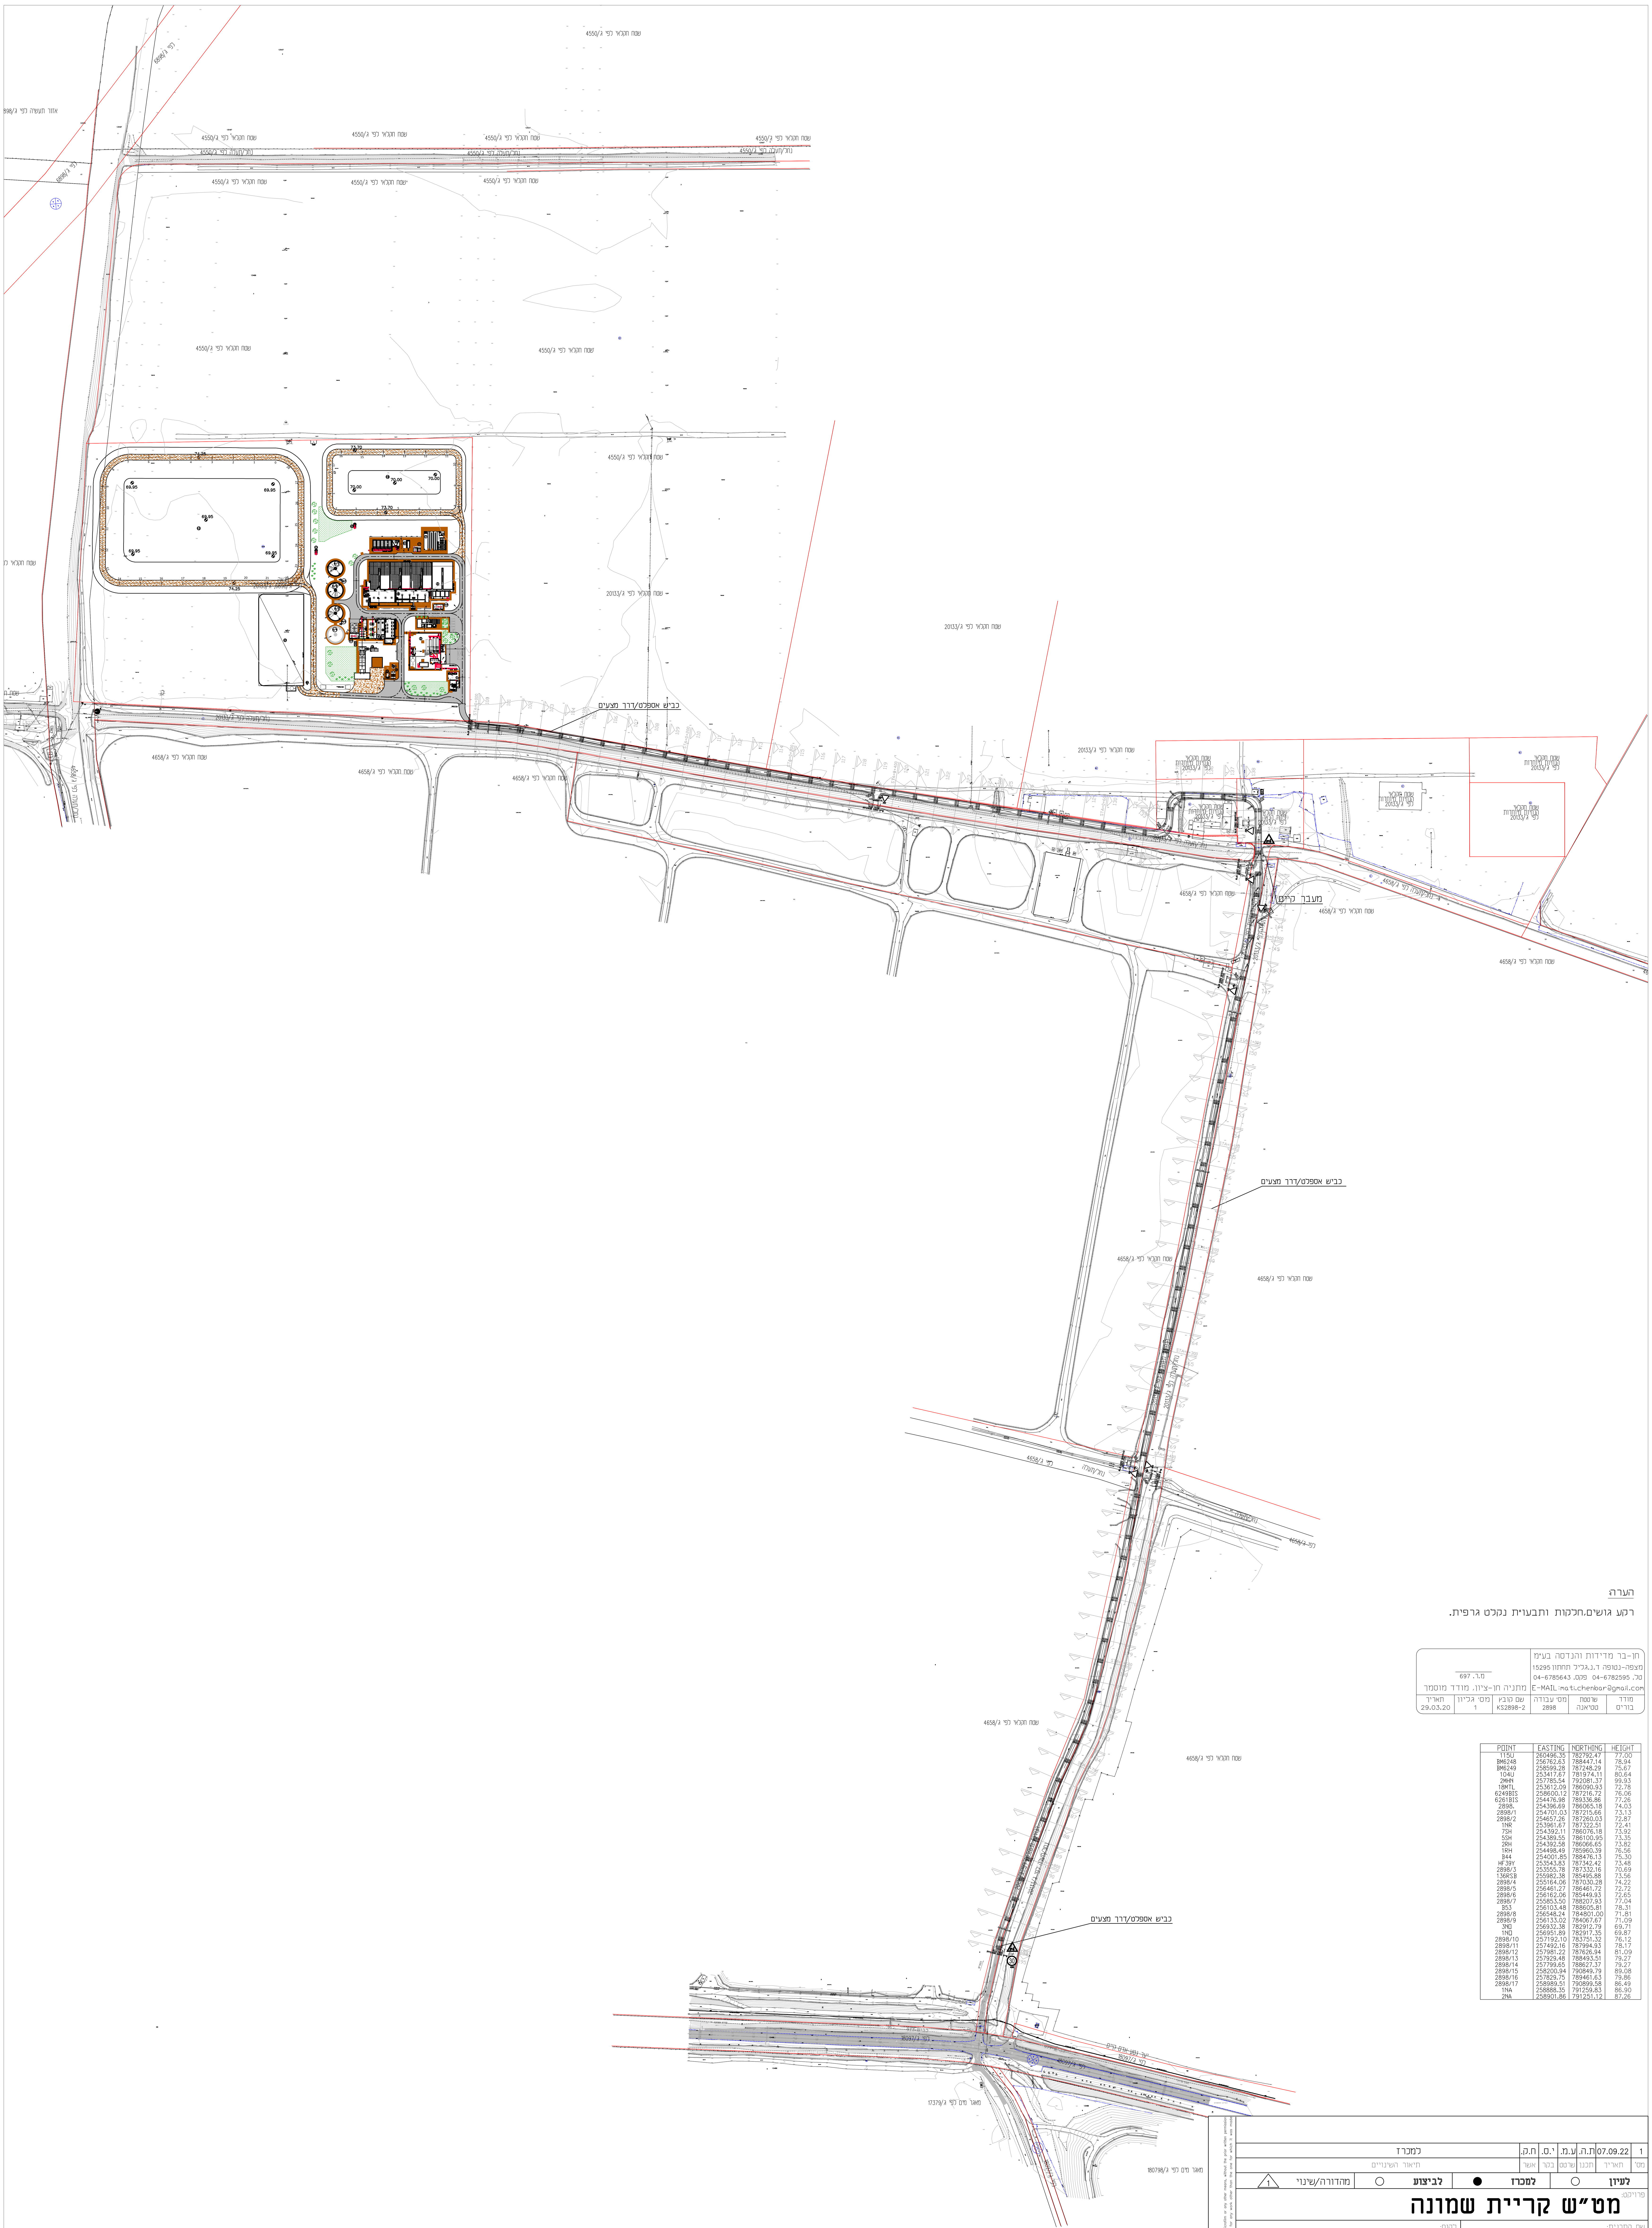

הערה:

רקע גושים,חלקות ותבעו"ת נקלט גרפית.

חן-בר מדידות והנדסה בע"מ מצפה-נטופה ד.נ.גליל תחתון 15295 טל. 04-6782595 פקס. 04-6785643 E-MAIL:mati.chenbar@gmail.com	מ.ר. 697 מתניה חן-ציון, מודד מוסמך

מודד	שרטטת	מס' עבודה	שם קובץ	מס' גליון	תאריך
בוריס	טטיאנה	2898	KS2898-2	1	29.03.20

POINT	EASTING	NORTHING	HEIGHT
115U	260496.35	782792.47	77.00
BM6248	256762.63	788447.14	78.94
BM6249	258599.28	787248.29	75.67
104U	253417.67	781974.11	80.64
2MHN	257785.54	792081.37	99.93
18MTL	253612.09	786090.93	72.78
6249BIS	258600.12	787216.72	76.06
6261BIS	254476.98	789336.86	77.26
2898.	254396.69	786065.18	74.03
2898/1	254701.03	787215.66	73.13
2898/2	254657.26	787260.03	72.87
1NR	253961.67	787322.51	72.41
7SH	254392.11	786076.18	73.92
5SH	254389.55	786100.95	73.35
2RH	254392.58	786066.65	73.82
1RH	254498.49	785960.39	76.56
B44	254001.85	788476.13	75.30
HF39Y	253543.83	787342.42	73.48
2898/3	253555.78	787332.16	70.69
136RSB	255982.38	785495.88	73.56
2898/4	255164.06	787030.28	74.22
2898/5	256461.27	786461.72	72.72
2898/6	256162.06	785449.93	72.65
2898/7	255853.50	788207.93	77.04
B53	256103.48	788605.81	78.31
2898/8	256548.24	784801.00	71.81
2898/9	256133.02	784067.67	71.09
3NO	256932.38	782912.79	69.71
1NO	256951.89	782917.35	69.87
2898/10	257192.10	783751.32	76.12
2898/11	257492.16	787994.93	78.17
2898/12	257981.22	787626.94	81.09
2898/13	257929.48	788493.51	79.27
2898/14	257799.65	788627.37	79.27
2898/15	258200.94	790849.79	89.08
2898/16	257829.75	789461.63	79.86
2898/17	258989.51	790899.58	86.49
1NA	258888.35	791259.83	86.90
2NA	258901.86	791251.12	87.26

מס'	תאריך	תכנן	שרטט	בקר	אשר	תיאור השינויים
1	07.09.22	ת.ה.	ע.מ.	י.ס.	ח.ק.	למכרז

לעיון ○ | למכרז ● | לביצוע ○ | מהדורה/שינוי 1

פרויקט:

מט"ש קריית שמונה

שם התכנית:

תכנית דרכי גישה

לקוח:

DHVMED
ENVIRONMENT.CONSULTING.ENGINEERING
רח' הפנינה 2 רעננה. בניין מייקרוסופט כניסה E
www.dhvmed.com 09-8853901 .פקס 09-8852312 .טל

levels in : m
measures in: m
scale : 1:2000

drawing size: A0
project number: 1135
file number: 1135-62-00-001
drawing number: 1135-62-00-001

© DHV MED Ltd.
This drawing may not be reproduced and or made public by print, photocopy, microfilm or any other means, without the prior written permission of DHV MED Ltd., and it may be not be used without such permission for any work other than the one for which it was made